SCANNED

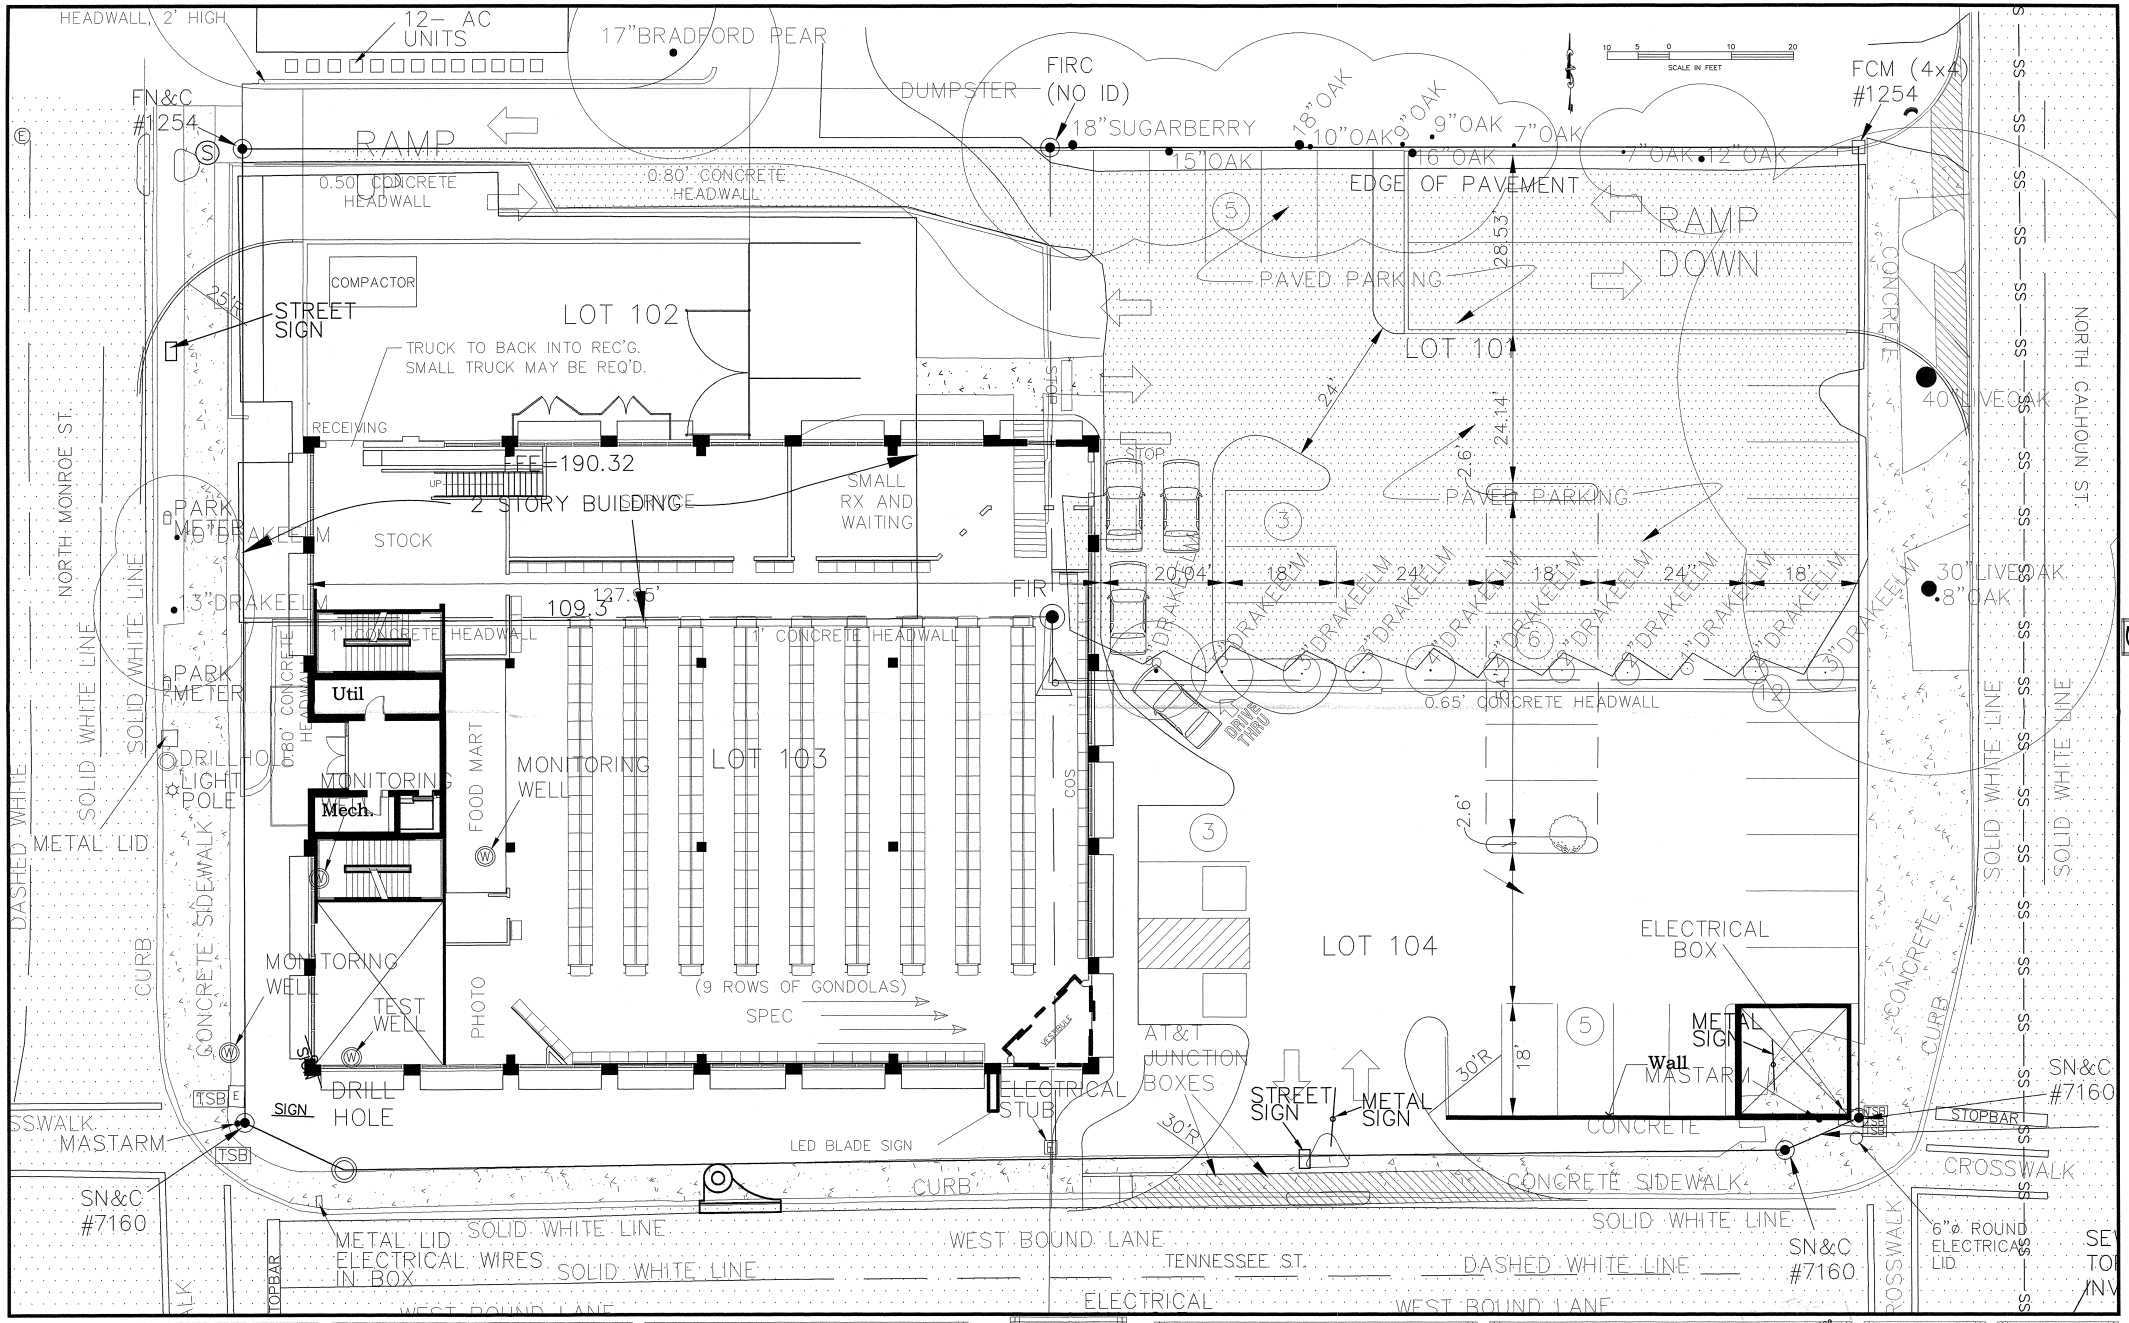

WALGREENS TENNESSEE AND MONROE

CLIFFORD LAMB & ASSOCIATES

FILE NUMBER:	02-644
WORK ORDER:	868
DATE:	11/20/08
SCALE:	SHOWN
FILE NAME:	862-CON1
DESIGNED BY:	CLA
DRAWN BY:	TJM

EXTERNAL REFS: 862-PLAN

REVISIONS: DATE:

CLIFFORD LAMB & ASSOCIATES
201 PINEWOOD DRIVE
TALLAHASSEE, FLORIDA 32303
TELEPHONE (850) 385-2800
FACSIMILE (850) 385-0483
CLIFFORD M. LAMB, P.E. FL. REG. NO. 46644
CERTIFICATE OF AUTHORIZATION NO. 8876

WALGREENS TENNESSEE & MONROE STREET
HUNTER & HARP HOLDINGS

SITE PLAN

NOV 2 0 2008

SEAL: (NOT VALID UNLESS SIGNED AND EMBOSSED)
NOT FOR CONSTRUCTION
CLIFFORD M. LAMB P.E.
FL. REG. NO. 46644

SHEET NO.: 1 OF 1

FILE NAME: 02-644/862
PLOT DATE: 11/20/08

C:\LA\02-644\862\Dwg\862-Con1.dwg, 11/20/2008 9:50:29 AM, 1:1

TPA080084