CONCEPTUAL PLANS
FOR
Rennick Subdivision
TYPE "B" DEVELOPMENT

Leon County, FLORIDA
August 2004

H.M.M. PROJECT
NO. 214839AA01

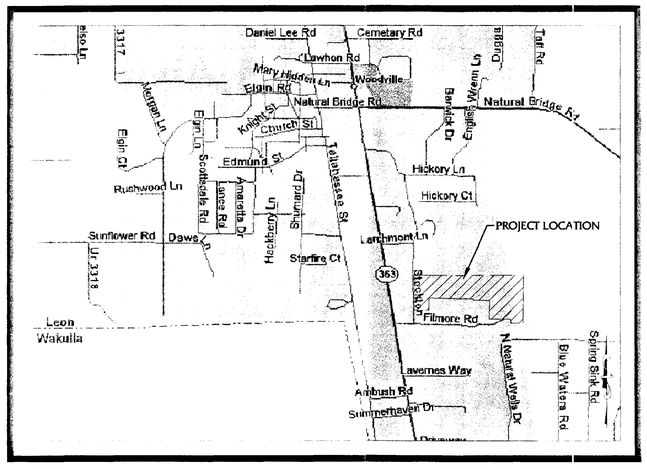

VICINITY MAP

TALLAHASSEE/LEON COUNTY LAND ID PROJECT
DOCUMENT SUMMARY

Project Name: Rennick Subdivision : Pre-Application Review
PETS Activity Number: LPA04026
Project Type: Type B 22 Lot Residential Subdivision
Description: 33-16-20-604-0000 ; 606-0000 ; 603-0000
Submittal Date: 9/1/4 Scan Date: 9/2/4
Status: **Under Review** **Conditional Approval** **Approved**

Hatch Mott MacDonald
Hatch Mott MacDonald Florida, LLC
Architects Engineers Surveyors
AA - C0000035 EB - 0000155 LB - 0006783
3800 Esplanade Way Suite 150 (32311)
Tallahassee, Florida
Telephone: (850) 222-0334 ¤ Fax: (850) 561-0205

PRELIMINARY

Hatch Mott MacDonald
Hatch Mott MacDonald Florida, LLC
Engineers · Planners · Landscape Architects
EB - 0000155 LC - 26000216
3800 Esplanade Way, Suite 150
Tallahassee, Florida 32311
Telephone: (850) 222-0334 ¤ Fax: (850) 561-0205

CHUCK RENNICK
RDMH SUBDIVISION

LEON COUNTY, FLORIDA

REVISION DESCRIPTION	DATE	REV.

DATE: 08/30/04
DESIGNED BY: Marty Hebrank
DRAWN BY: Justin Hosey
PROJECT Engineer: Marty Hebrank
PROJECT MANAGER: Jim Bundy
H.M.M. PROJECT NUMBER: 214839AA01

THIS DRAWING IS NOT FOR CONSTRUCTION

SHEET TITLE:
COVER SHEET

SHEET NUMBER:
C0.0

ZONING	FRONT SETBACK	REAR SETBACK	SIDE-INTERIOR SETBACK	SIDE-CORNER SETBACK
RA	35 FT.	25 FT.	15 FT.	25 FT.
R1	25 FT.	25 FT.	7.5 FT.	15 FT.

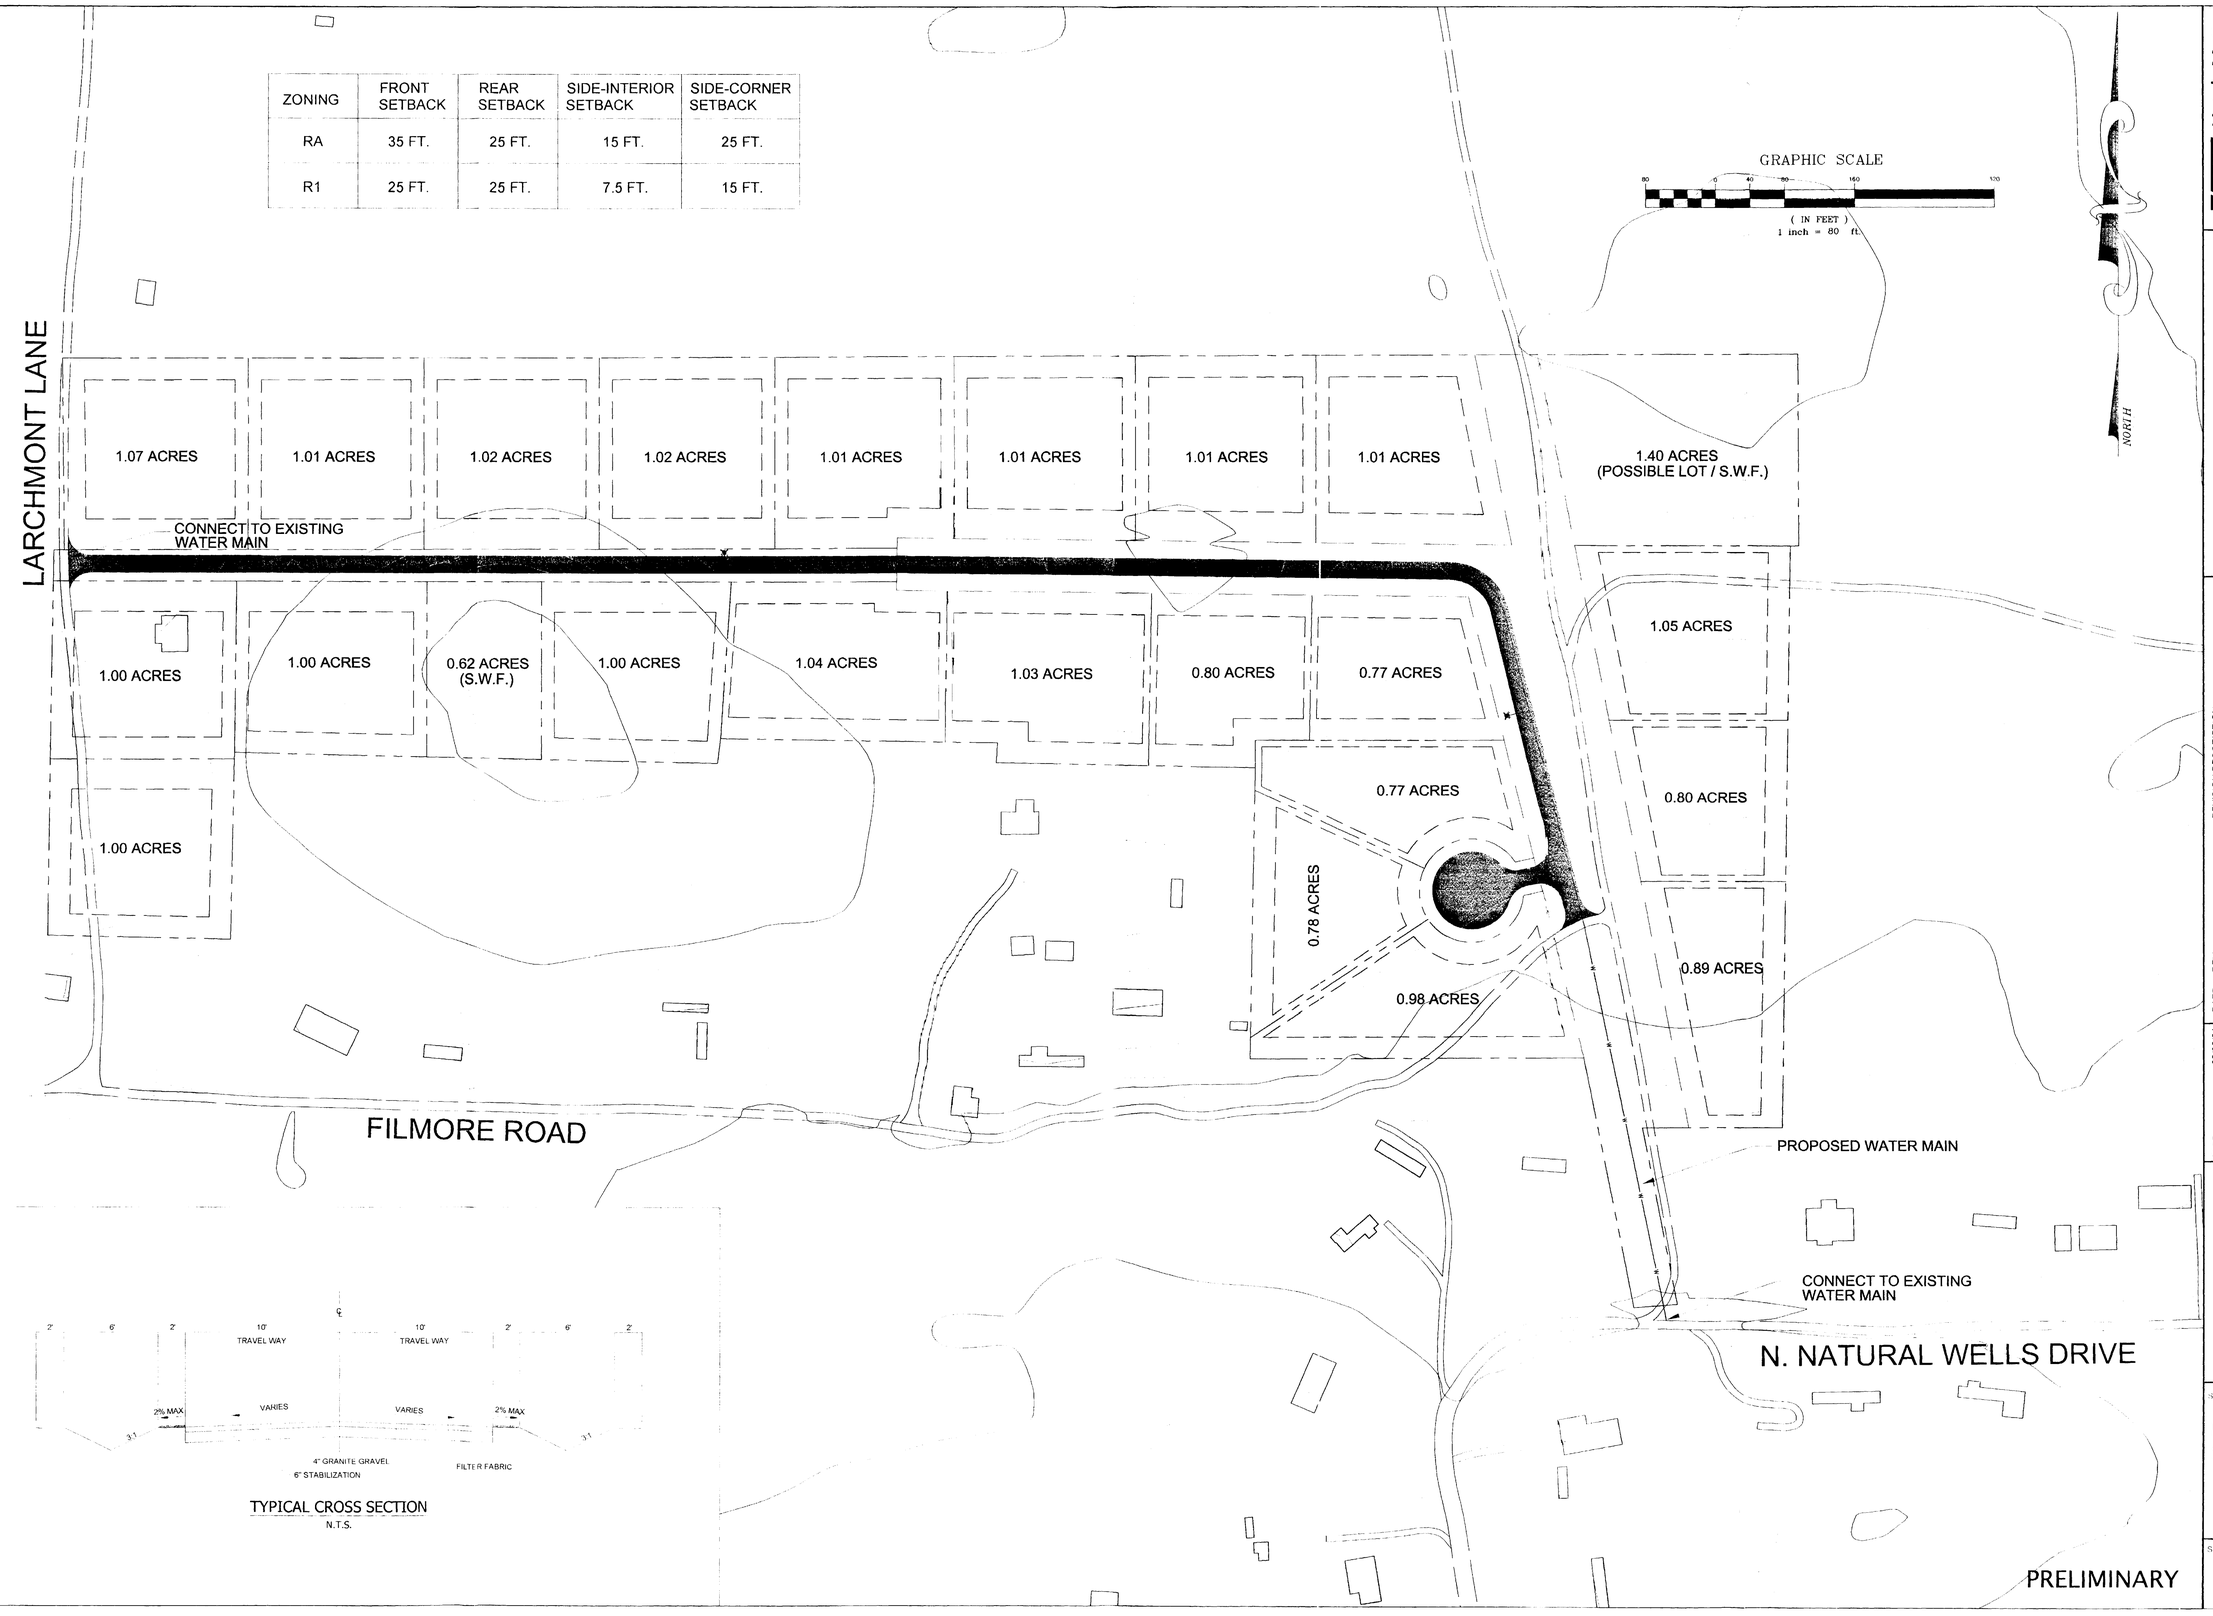

Hatch Mott MacDonald
Hatch Mott MacDonald Florida, LLC

Engineers - Planners - Landscape Architects
EB - 0000155 LC - 26000216
3900 Esplanade Way, Suite 150
Tallahassee, Florida 32311
Telephone: (850) 222-0334 • Fax: (850) 561-0205

CHUCK RENNICK
RDMH SUBDIVISION

LEON COUNTY, FLORIDA

REV	DATE	REVISION DESCRIPTION

DATE: 08/30/04
DESIGNED BY: Marty Hebrank
DRAWN BY: Justin Hosey
PROJECT Engineer: Marty Hebrank
PROJECT MANAGER: Jim Bundy
H.M.M. PROJECT NUMBER: 214839AA01

THIS DRAWING IS NOT FOR CONSTRUCTION

SHEET TITLE
PROPOSED SITE PLAN

SHEET NUMBER
C2.0