TALLAHASSEE/LEON COUNTY LAND ID PROJECT

DOCUMENT SUMMARY

Project Name: Wamble's Septic Service

PETS Activity Number: LSP030011

Project Type: Type A

Description: 41-15-50-A-019-0

Submittal Date: 11/20/03 Scan Date: 3/18/04

Status: **Under Review** **Conditional Approval** **Approved**

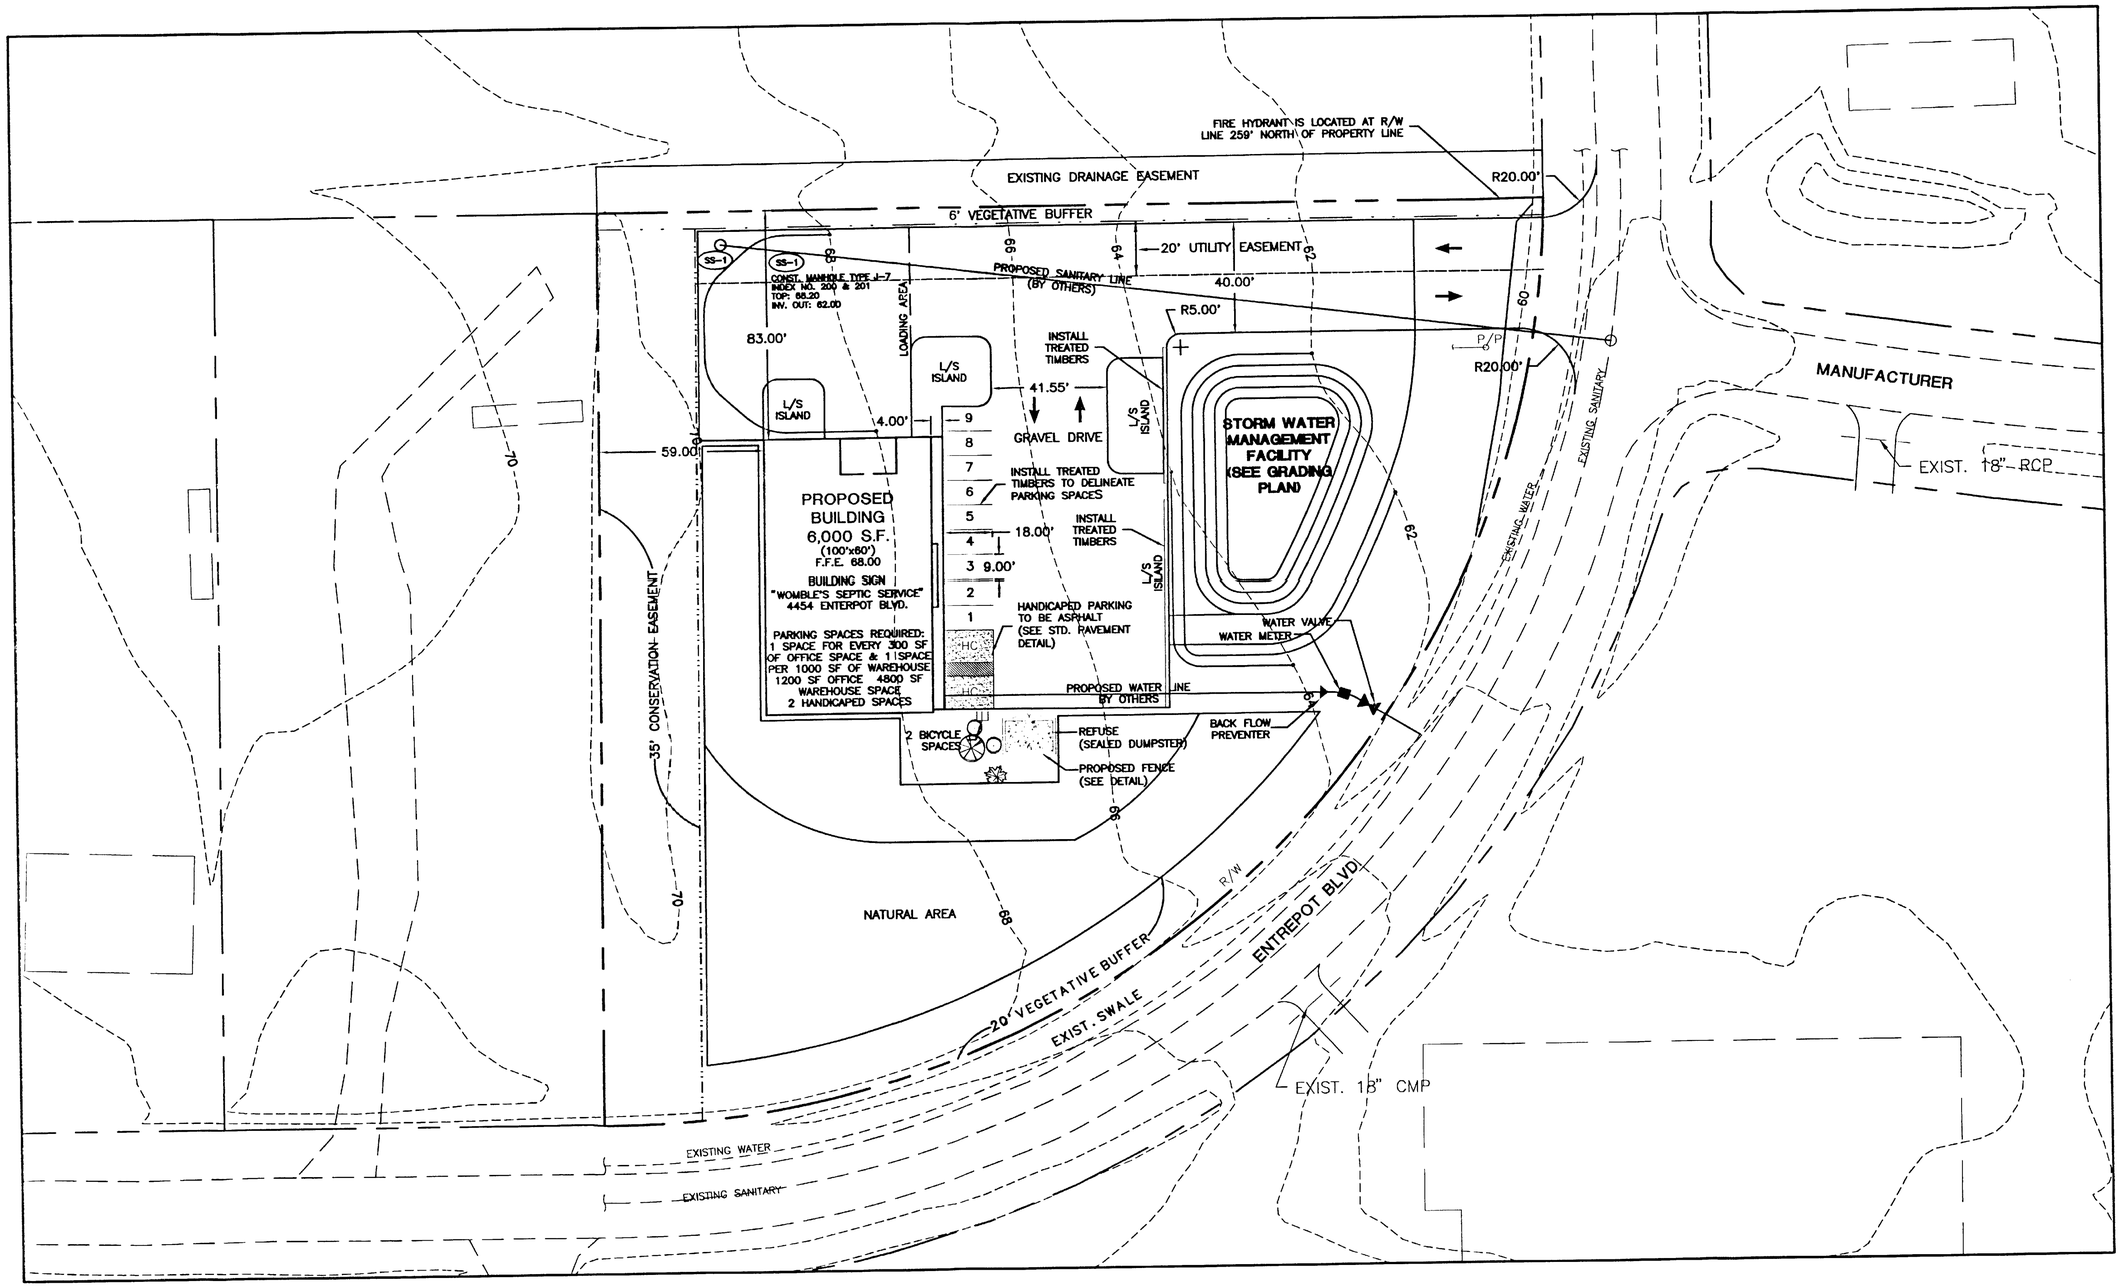

E² CORP. MARK NEIHAUS	WOMBLE'S SEPTIC SERVICE LOT 19, AIRPORT CENTER INDUSTRIAL PARK 2.02 AC. TALLAHASSEE, FLORIDA LEON COUNTY		PROPOSED SITE PLAN