TALLAHASSEE/LEON COUNTY LAND ID PROJECT

DOCUMENT SUMMARY

Project Name: Bradfordville West Substation

PETS Activity Number: LSP040039

Project Type: Type A

Description: 140730 B0270

Submittal Date: 7/8/4 Scan Date: 7/16/4

Status: **Under Review** **Conditional Approval** **Approved**

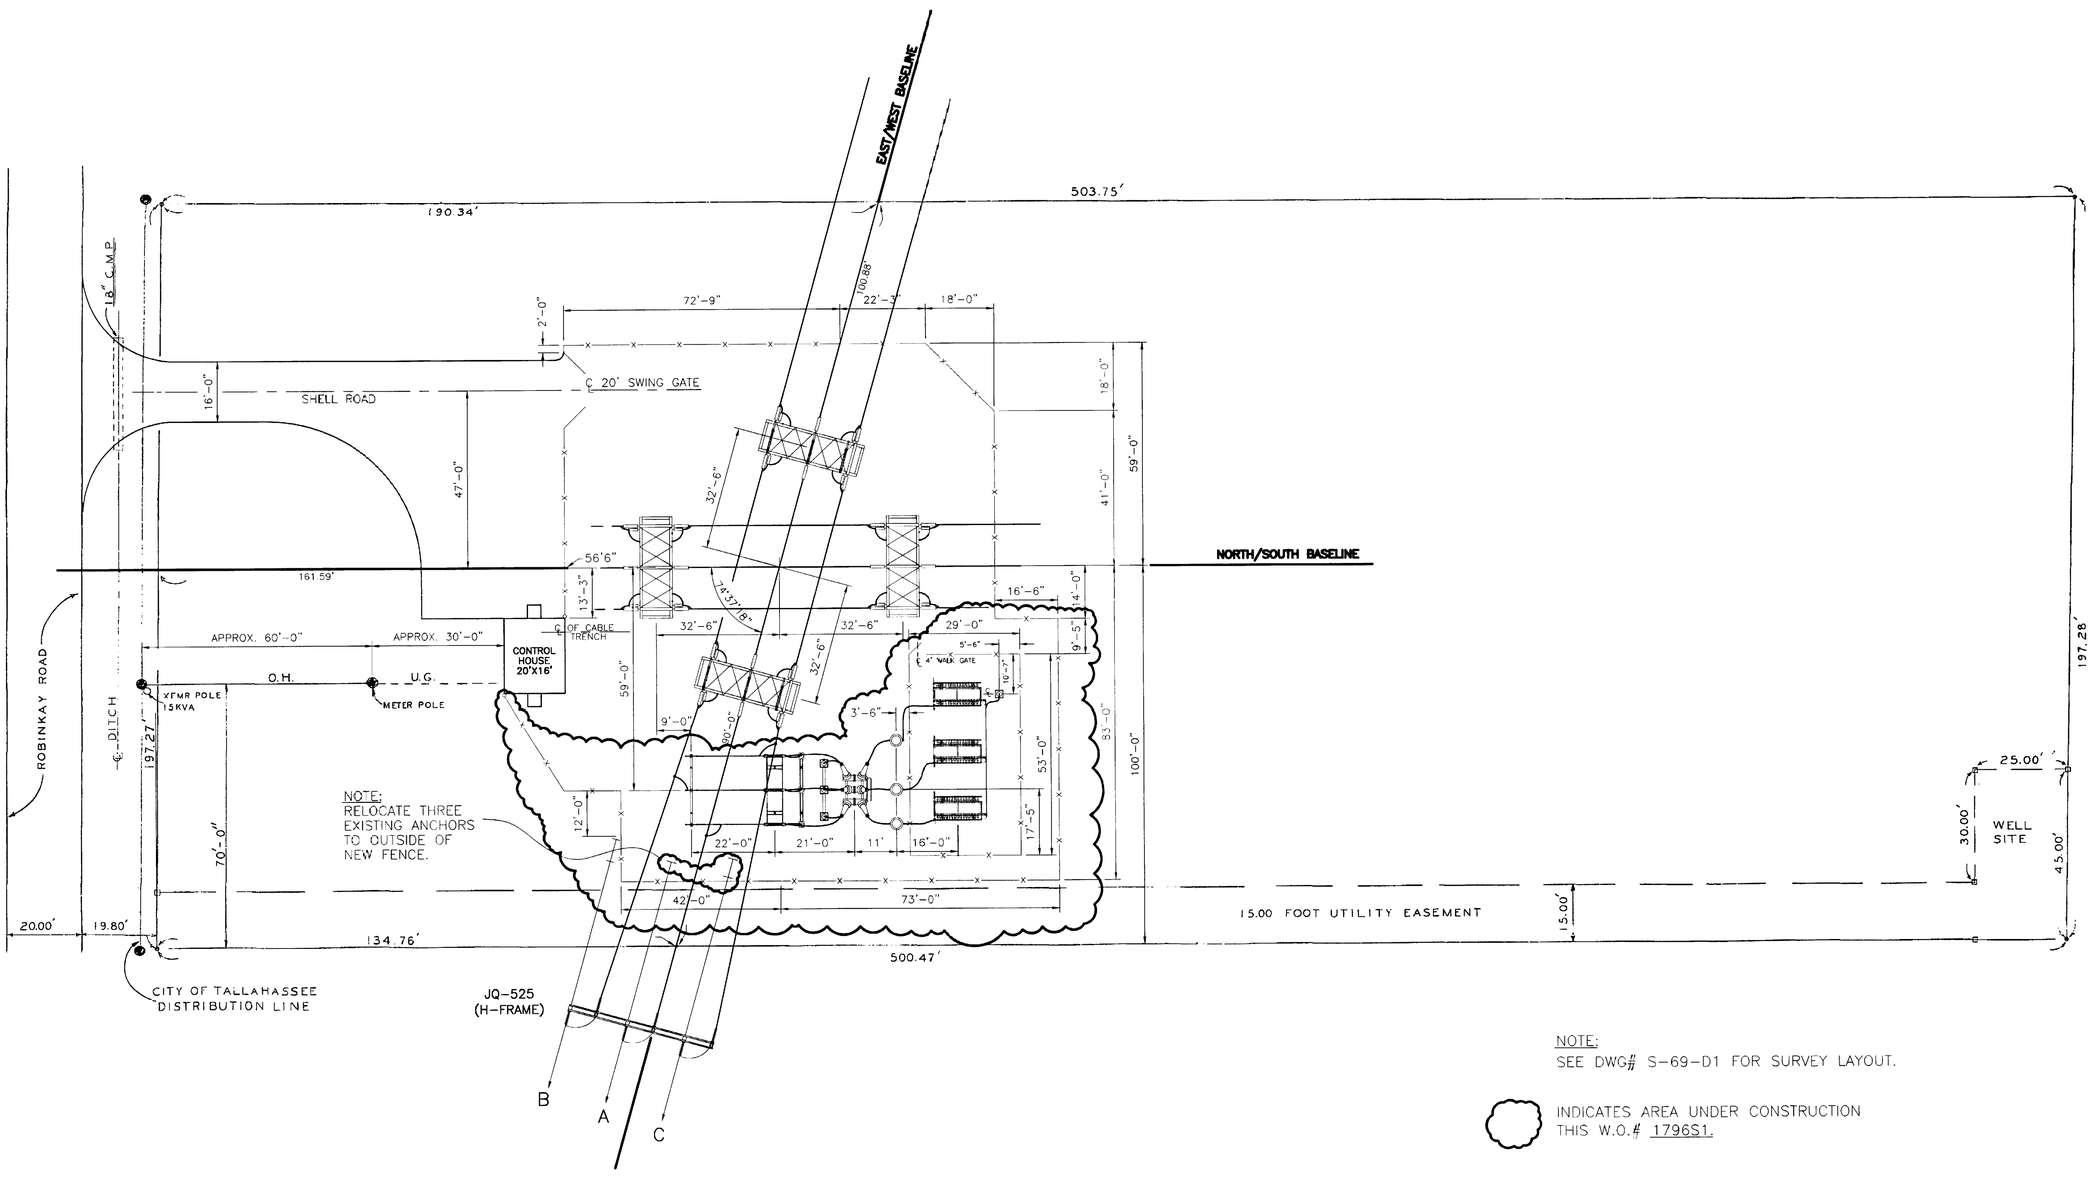

NOTE:
SEE DWG# S-69-D1 FOR SURVEY LAYOUT.

INDICATES AREA UNDER CONSTRUCTION THIS W.O.# 1796S1.

SUBSTATION ADDITION

NO.	DESCRIPTION	TECH	ENGR	DATE
4	INSTALL 42MVAR 115KV CAP. BANK PER WO# 1796S1.	DW	HAAHR	5/04
3	REV. PER W.O.# 7050002338	GWC	SW	10/94
2	CHANGED NAME OF STATION	HEH		4/71
1	CHANGED DIMENSION FROM CONTROL HOUSE TO N. S. BASE LINE	HEH	REK	12/70

REVISIONS

Progress Energy

FLORIDA POWER CORPORATION dba
Progress Energy
3300 EXCHANGE PLACE
LAKE MARY, FL 32746
E.B.# 0007277

STATE OF FLORIDA REGISTERED ENGINEER:
DAVID BOWER (407) 942-9289
P.E.#: 46553

6/21/2004

3/27/70 DATE	1"=20' SCALE	SUBSTATION ENGINEERING
HEH DRAWN	HEH TECH	GENERAL LAYOUT
REK CHECK	JFC ENGR	BRADFORDVILLE WEST SUBSTATION
1 OF 1 SHEET	DWG.	S-69-D3

6/21/2004 9:03:14 AM