DEC Engineering, Inc.
Civil Engineering
William E. Douglas, P.E., President

2467 Centerville Road, Tallahassee, Fla. 32308
Phone (850)385-5288 Fax (850)386-7586

Project: Lewis Limited Partition Site
9 Lot Residential Subdivision
Velda Dairy Road

TALLAHASSEE/LEON COUNTY LAND ID PROJECT
DOCUMENT SUMMARY

Project Name: Lewis Limted Partition Site
PETS Activity Number: LSP 040053
Project Type: Limted Partition
Description: 14-23-20-201-0000
Submittal Date: 9/3/4 Scan Date: 9/9/4
Status: **Under Review** **Conditional Approval** **Approved**

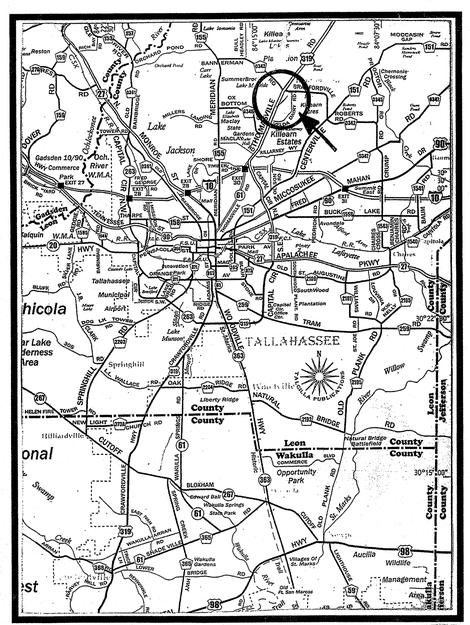

Vicinity Map

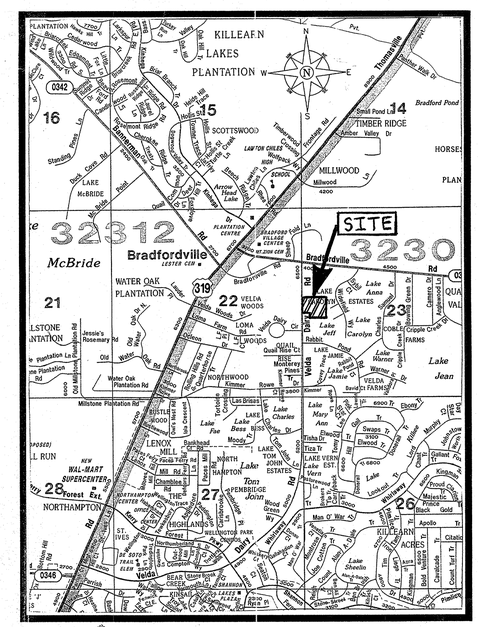

Location Map

Project Number:	03D-660
Tax I.D. Number:	14-23-20-201-0000
Project Name:	LEWIS LIMITED PARTITION SITE 9 LOT RESIDENTIAL SUBDIVISION
Client:	FG & R, INC./KEN FOSTER P.O. BOX 12783 TALLAHASSEE, FLORIDA 32317 PHONE: 850.544.5040
Plans Prepared By:	DEC ENGINEERING, INC. 2467 CENTERVILLE ROAD TALLAHASSEE, FLORIDA 32308 (850) 385-5288
Engineer of Record:	WILLIAM E. DOUGLAS, P.E. 11553 2467 CENTERVILLE ROAD TALLAHASSEE, FLORIDA 32308 (850) 385-5288
Notes:	This document and digital file are the sole property of DEC Engineering, Inc. and may not be altered or used in any manner without prior written consent.

Project Data

DEC Engineering, Inc.
2467 Centerville Road Tallahassee, Florida 32308
Phone: (850) 385-5288 Fax: (850) 386-7586
Email: dec@nettally.com State Certification #4244

Copyright DEC Engineering, Inc. 2003

PROJECT NAME: LEWIS LIMITED PARTITION SITE
PROJECT NUMBER: 03D- 660

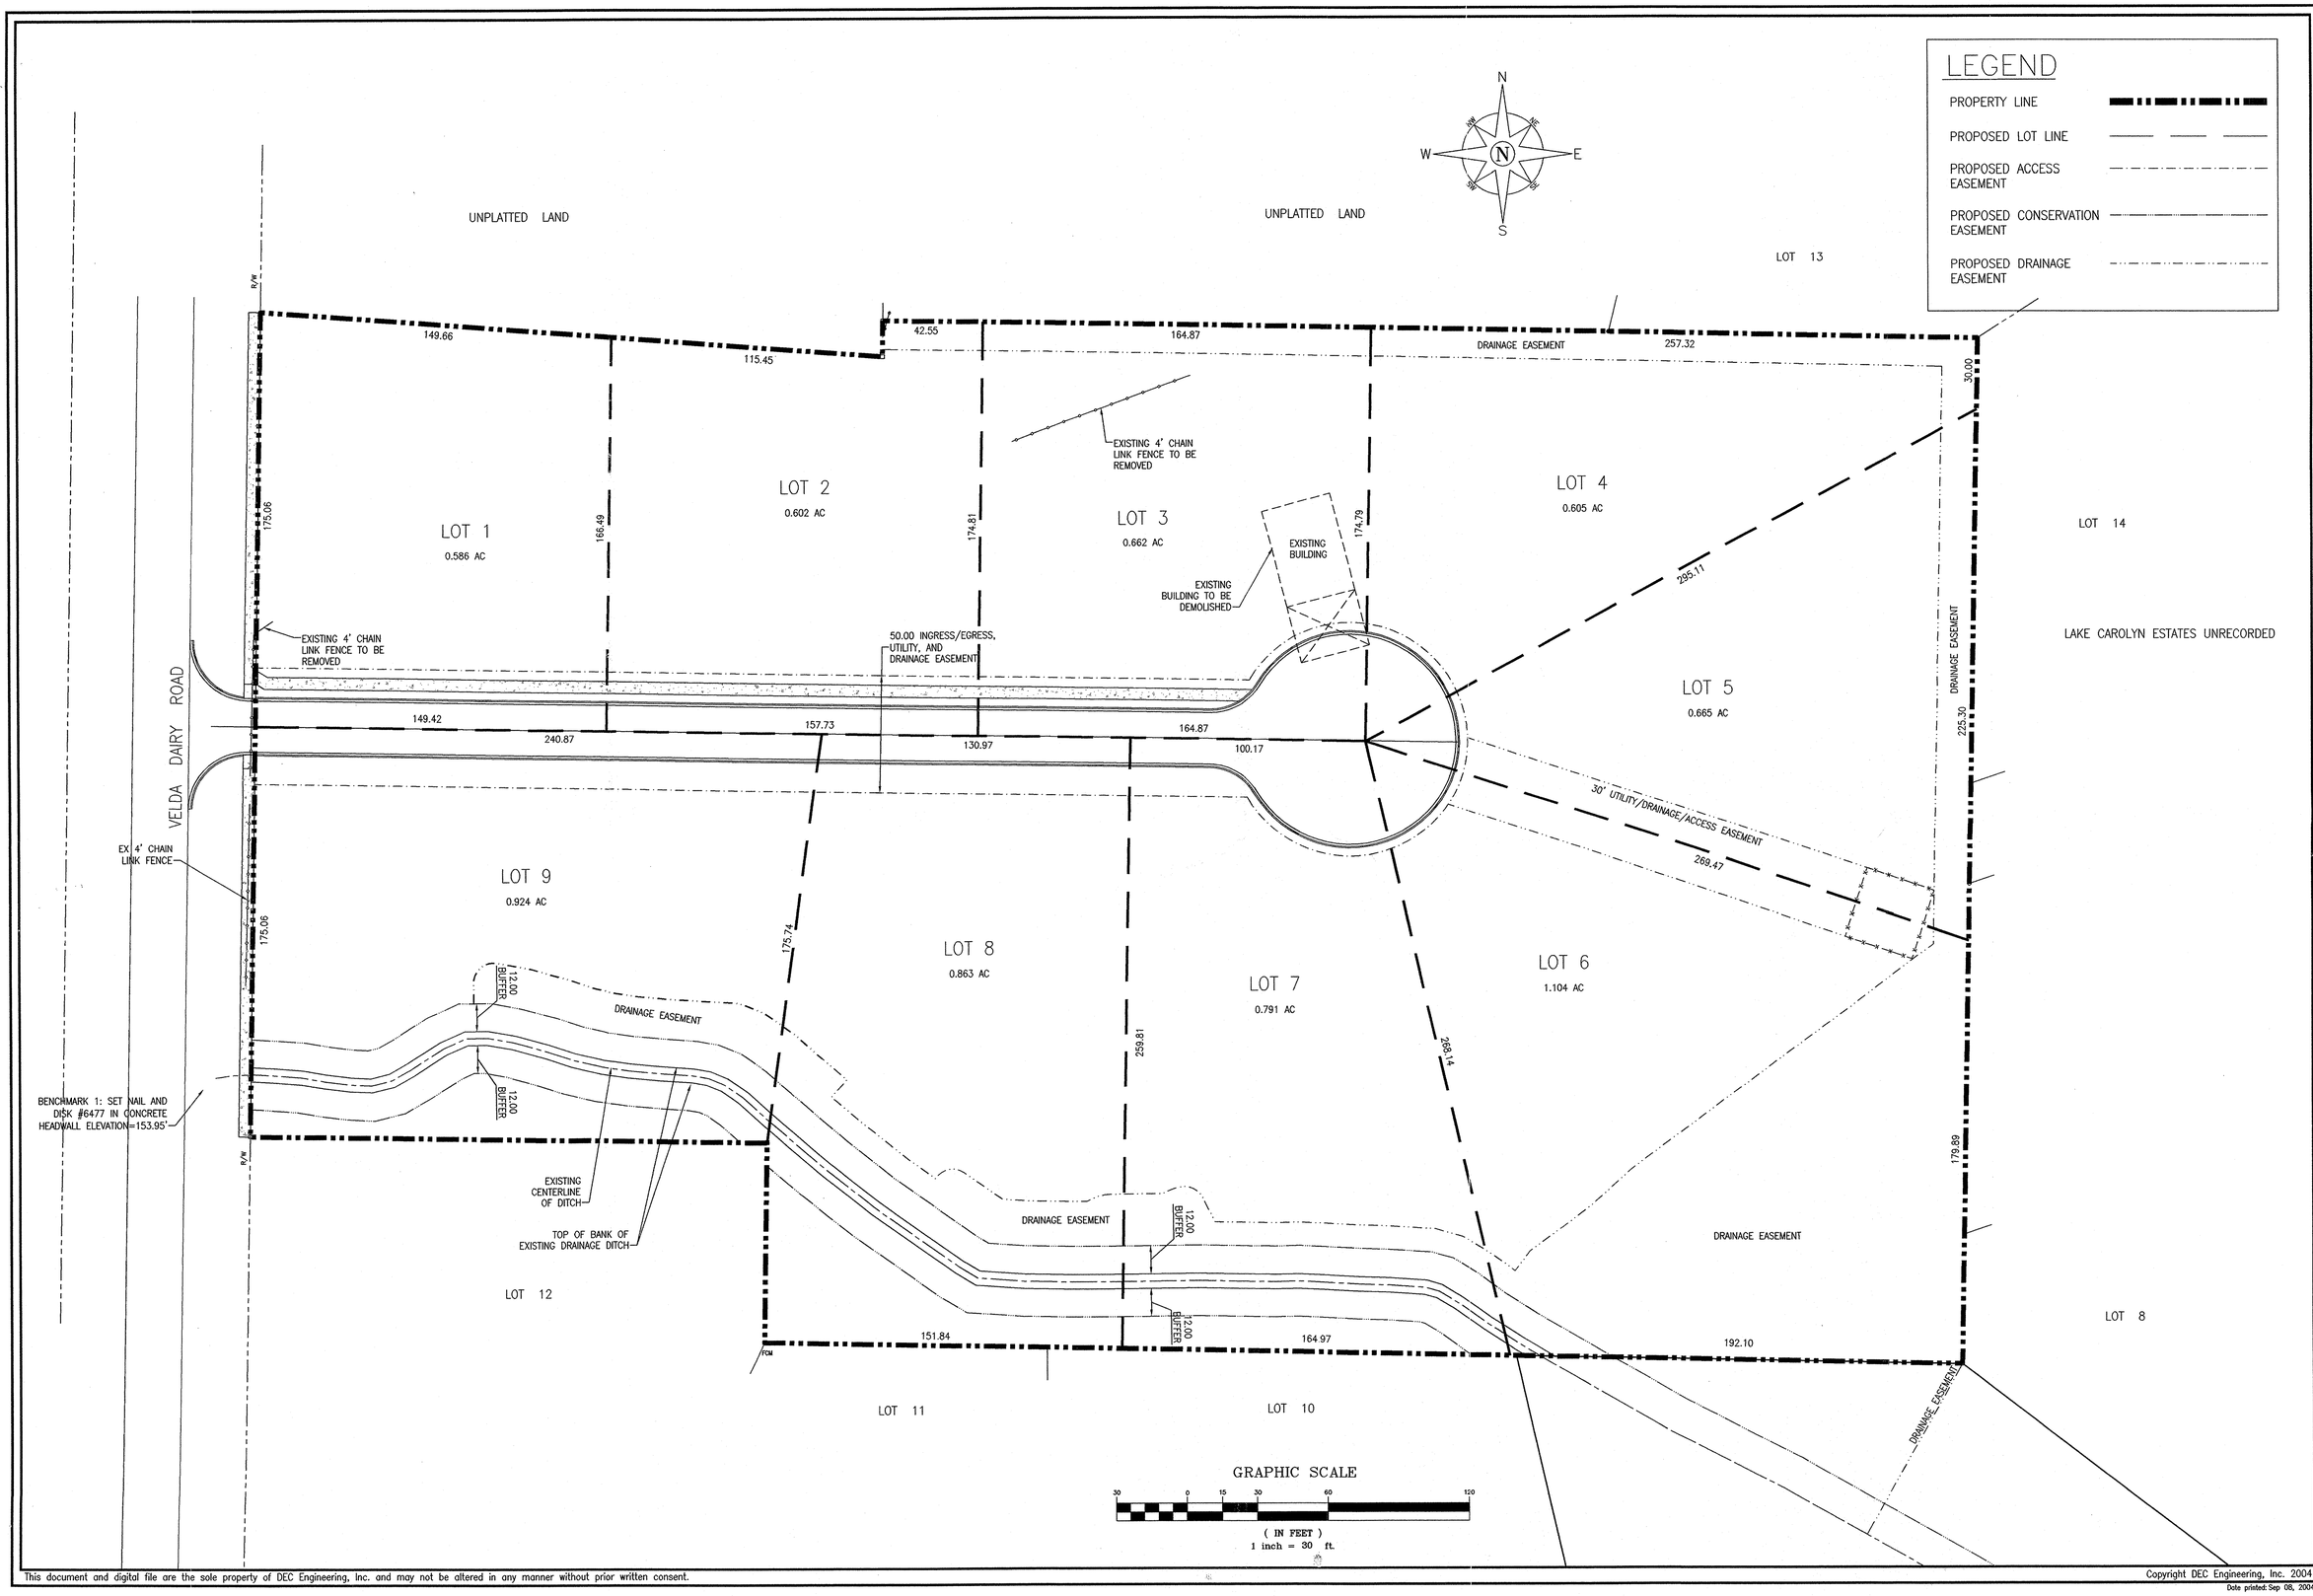

DEC Engineering, Inc.
Civil Engineering
William E. Douglas, P.E., President
2467 Centerville Road Tallahassee, Florida 32308
Phone: (850) 385-5288 Fax: (850) 386-7586
Email: dec@nettally.com State Certification #4244

PROJECT: LEWIS LIMITED PARTITION SITE

TITLE: Layout and Dimensioning Plan

SCALE: 1" = 30'

File Name:	3660 master.DWG
Designed:	KDH
Drawn:	KDH
Checked:	KDH
Date:	7/8/04

Revised by:	Date:	Description:
KDH	08-16-04	REVISED PER NFI COMMENTS FROM COUNTY ENVIRONMENTAL DIVISION
KDH	09-7-04	ADDED UTILITIES AND STORMWATER FACILITY

Sheet 2 of 4

NO. 03D-660

This document and digital file are the sole property of DEC Engineering, Inc. and may not be altered in any manner without prior written consent.

Copyright DEC Engineering, Inc. 2004

Date printed: Sep 08, 2004

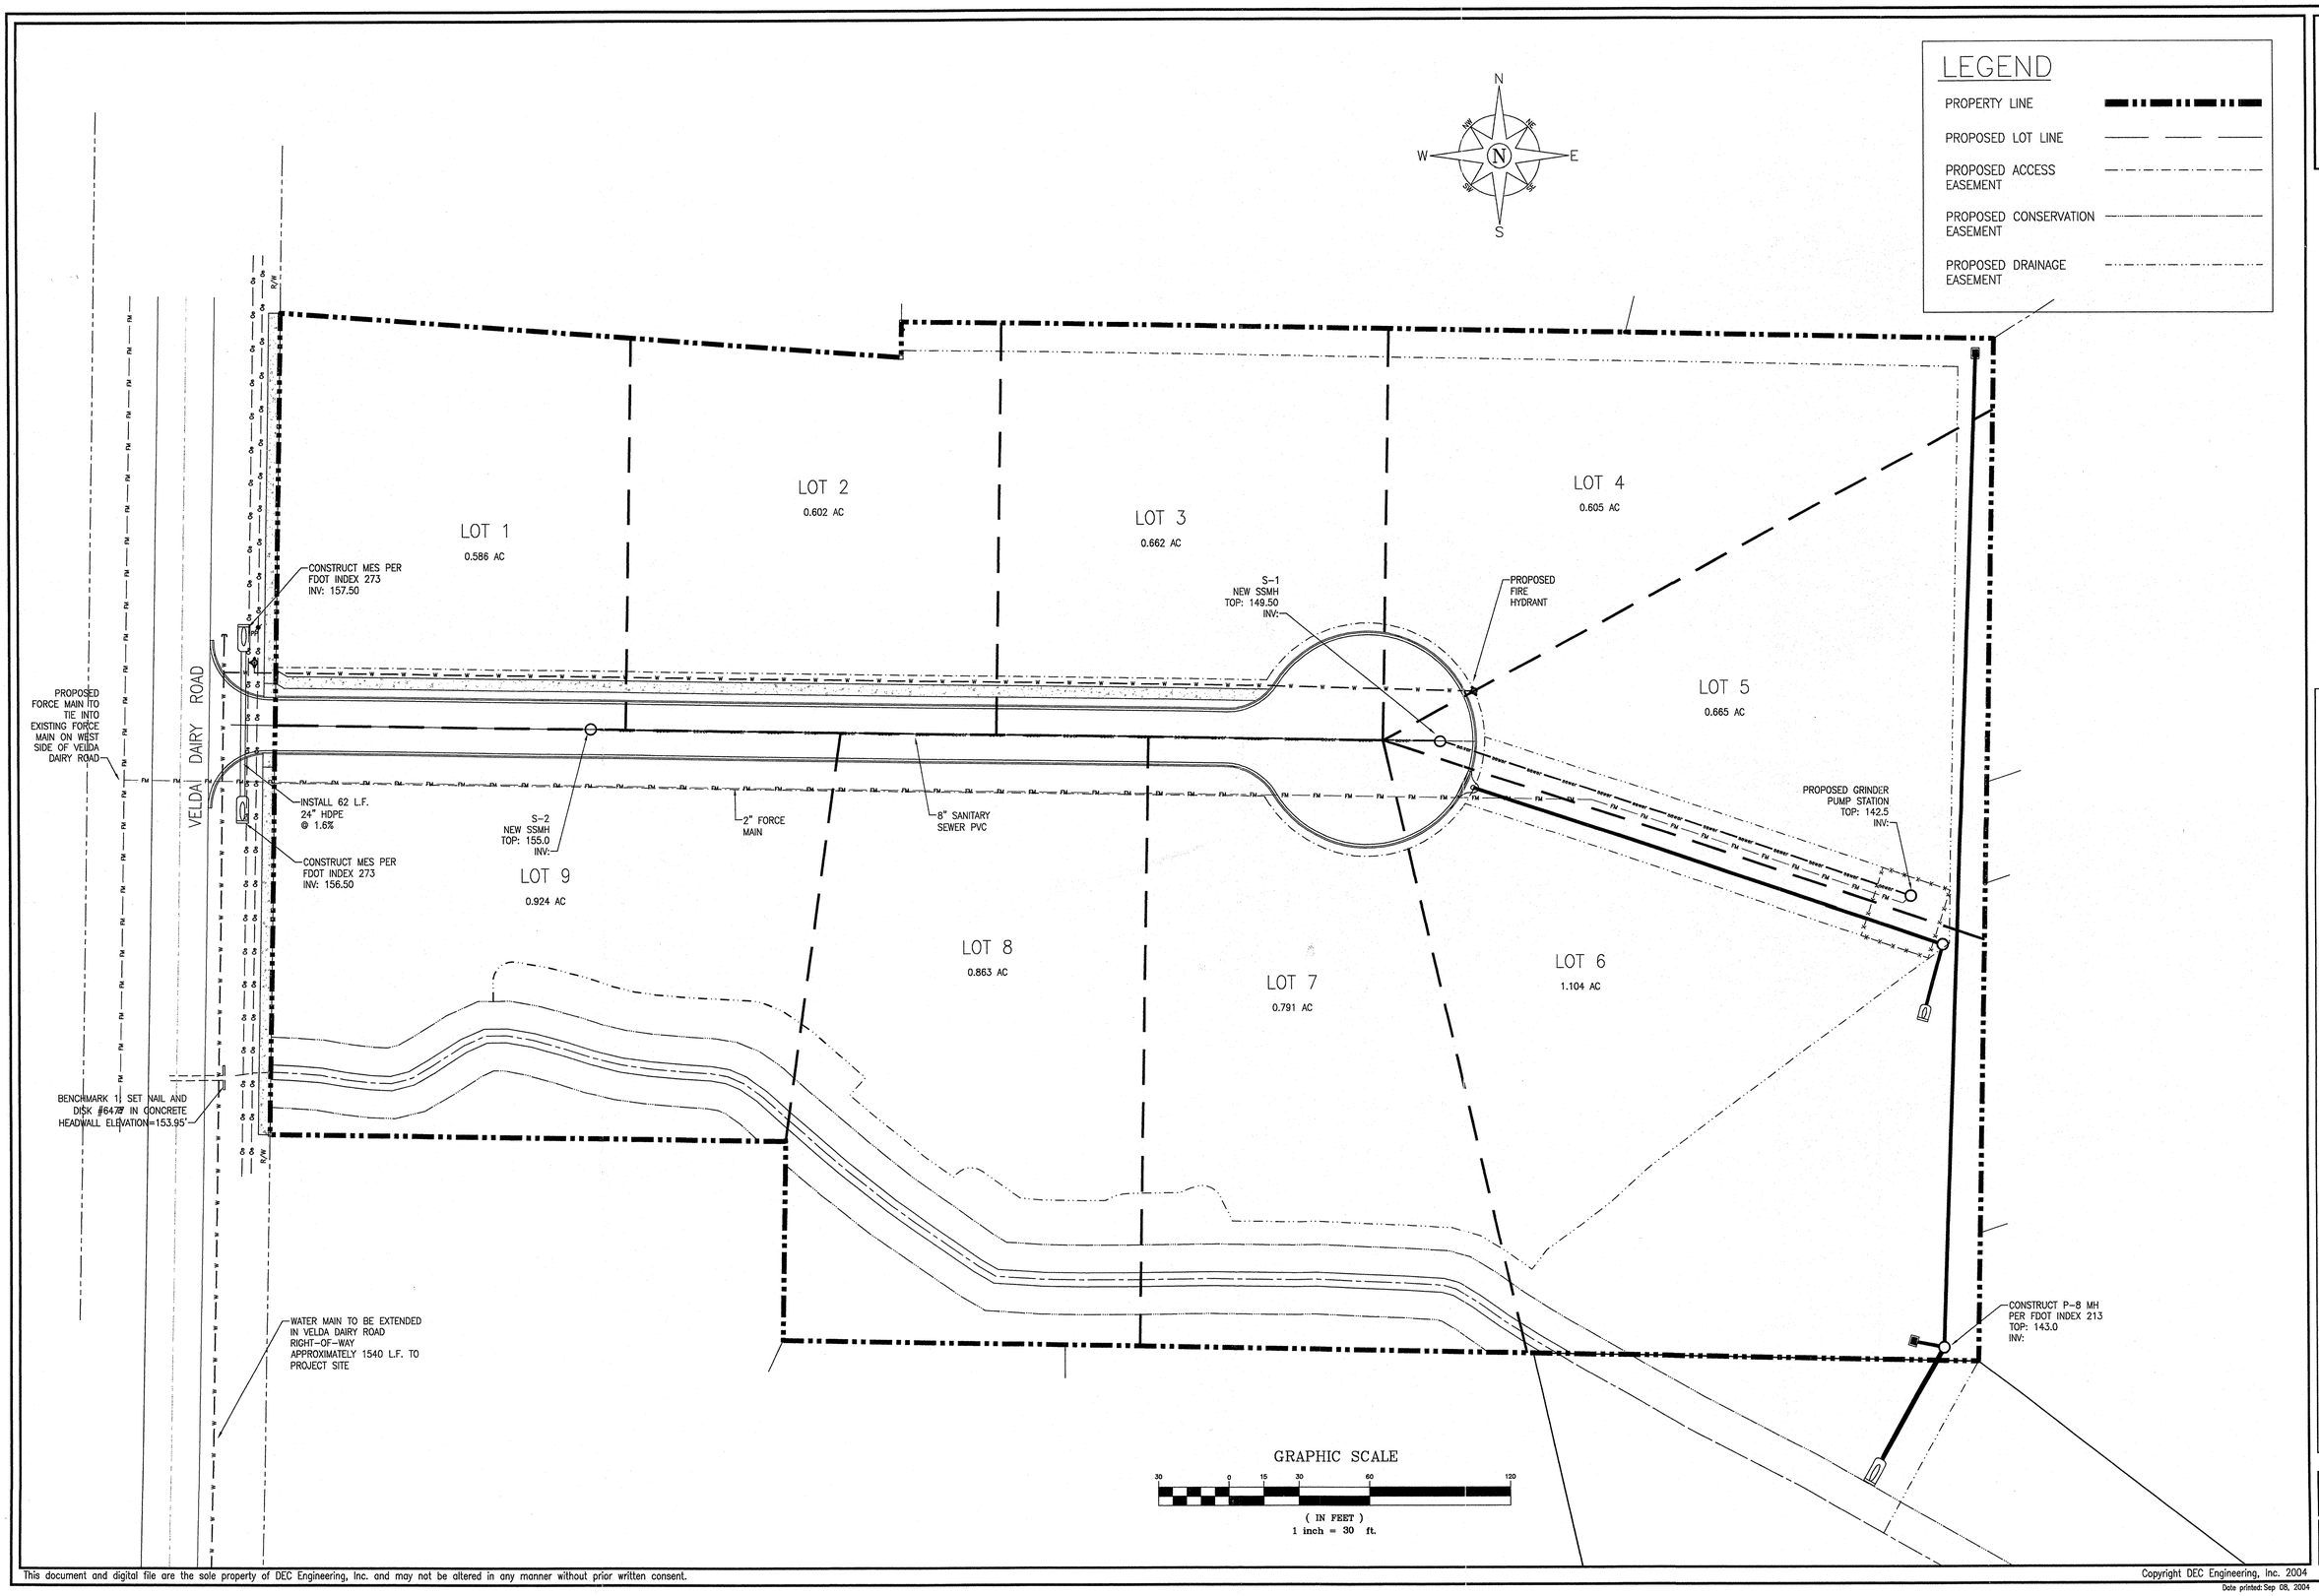

DEC Engineering, Inc.
Civil Engineering
William E. Douglas, P.E., President
2467 Centerville Road Tallahassee, Florida 32308
Phone: (850) 385-5288 Fax: (850) 386-7586
Email: dec@nettally.com State Certification #4244

PROJECT: LEWIS LIMITED PARTITION SITE

TITLE: Utility Plan

SCALE: 1" = 30'

Revised by:	Date:	Description:
KDH	08-16-04	REVISED PER NFI COMMENTS FROM COUNTY ENVIRONMENTAL DIVISION

File Name:	3660 master.DWG
Designed:	KDH
Drawn:	KDH
Checked:	KDH
Date:	7/8/04

Sheet 4 of 4

NO. 03D-660

This document and digital file are the sole property of DEC Engineering, Inc. and may not be altered in any manner without prior written consent.

Copyright DEC Engineering, Inc. 2004

Date printed: Sep 08, 2004