TALLAHASSEE/LEON COUNTY LAND ID PROJECT

DOCUMENT SUMMARY

Project Name: Lake Munson Park - Modification

PETS Activity Number: LS0990060

Project Type: Type A

Description: 41-26-20-351-0000

Submittal Date 9/29/04 Scan Date: 11/4/4

Status: **Under Review** **Conditional Approval** **Approved**

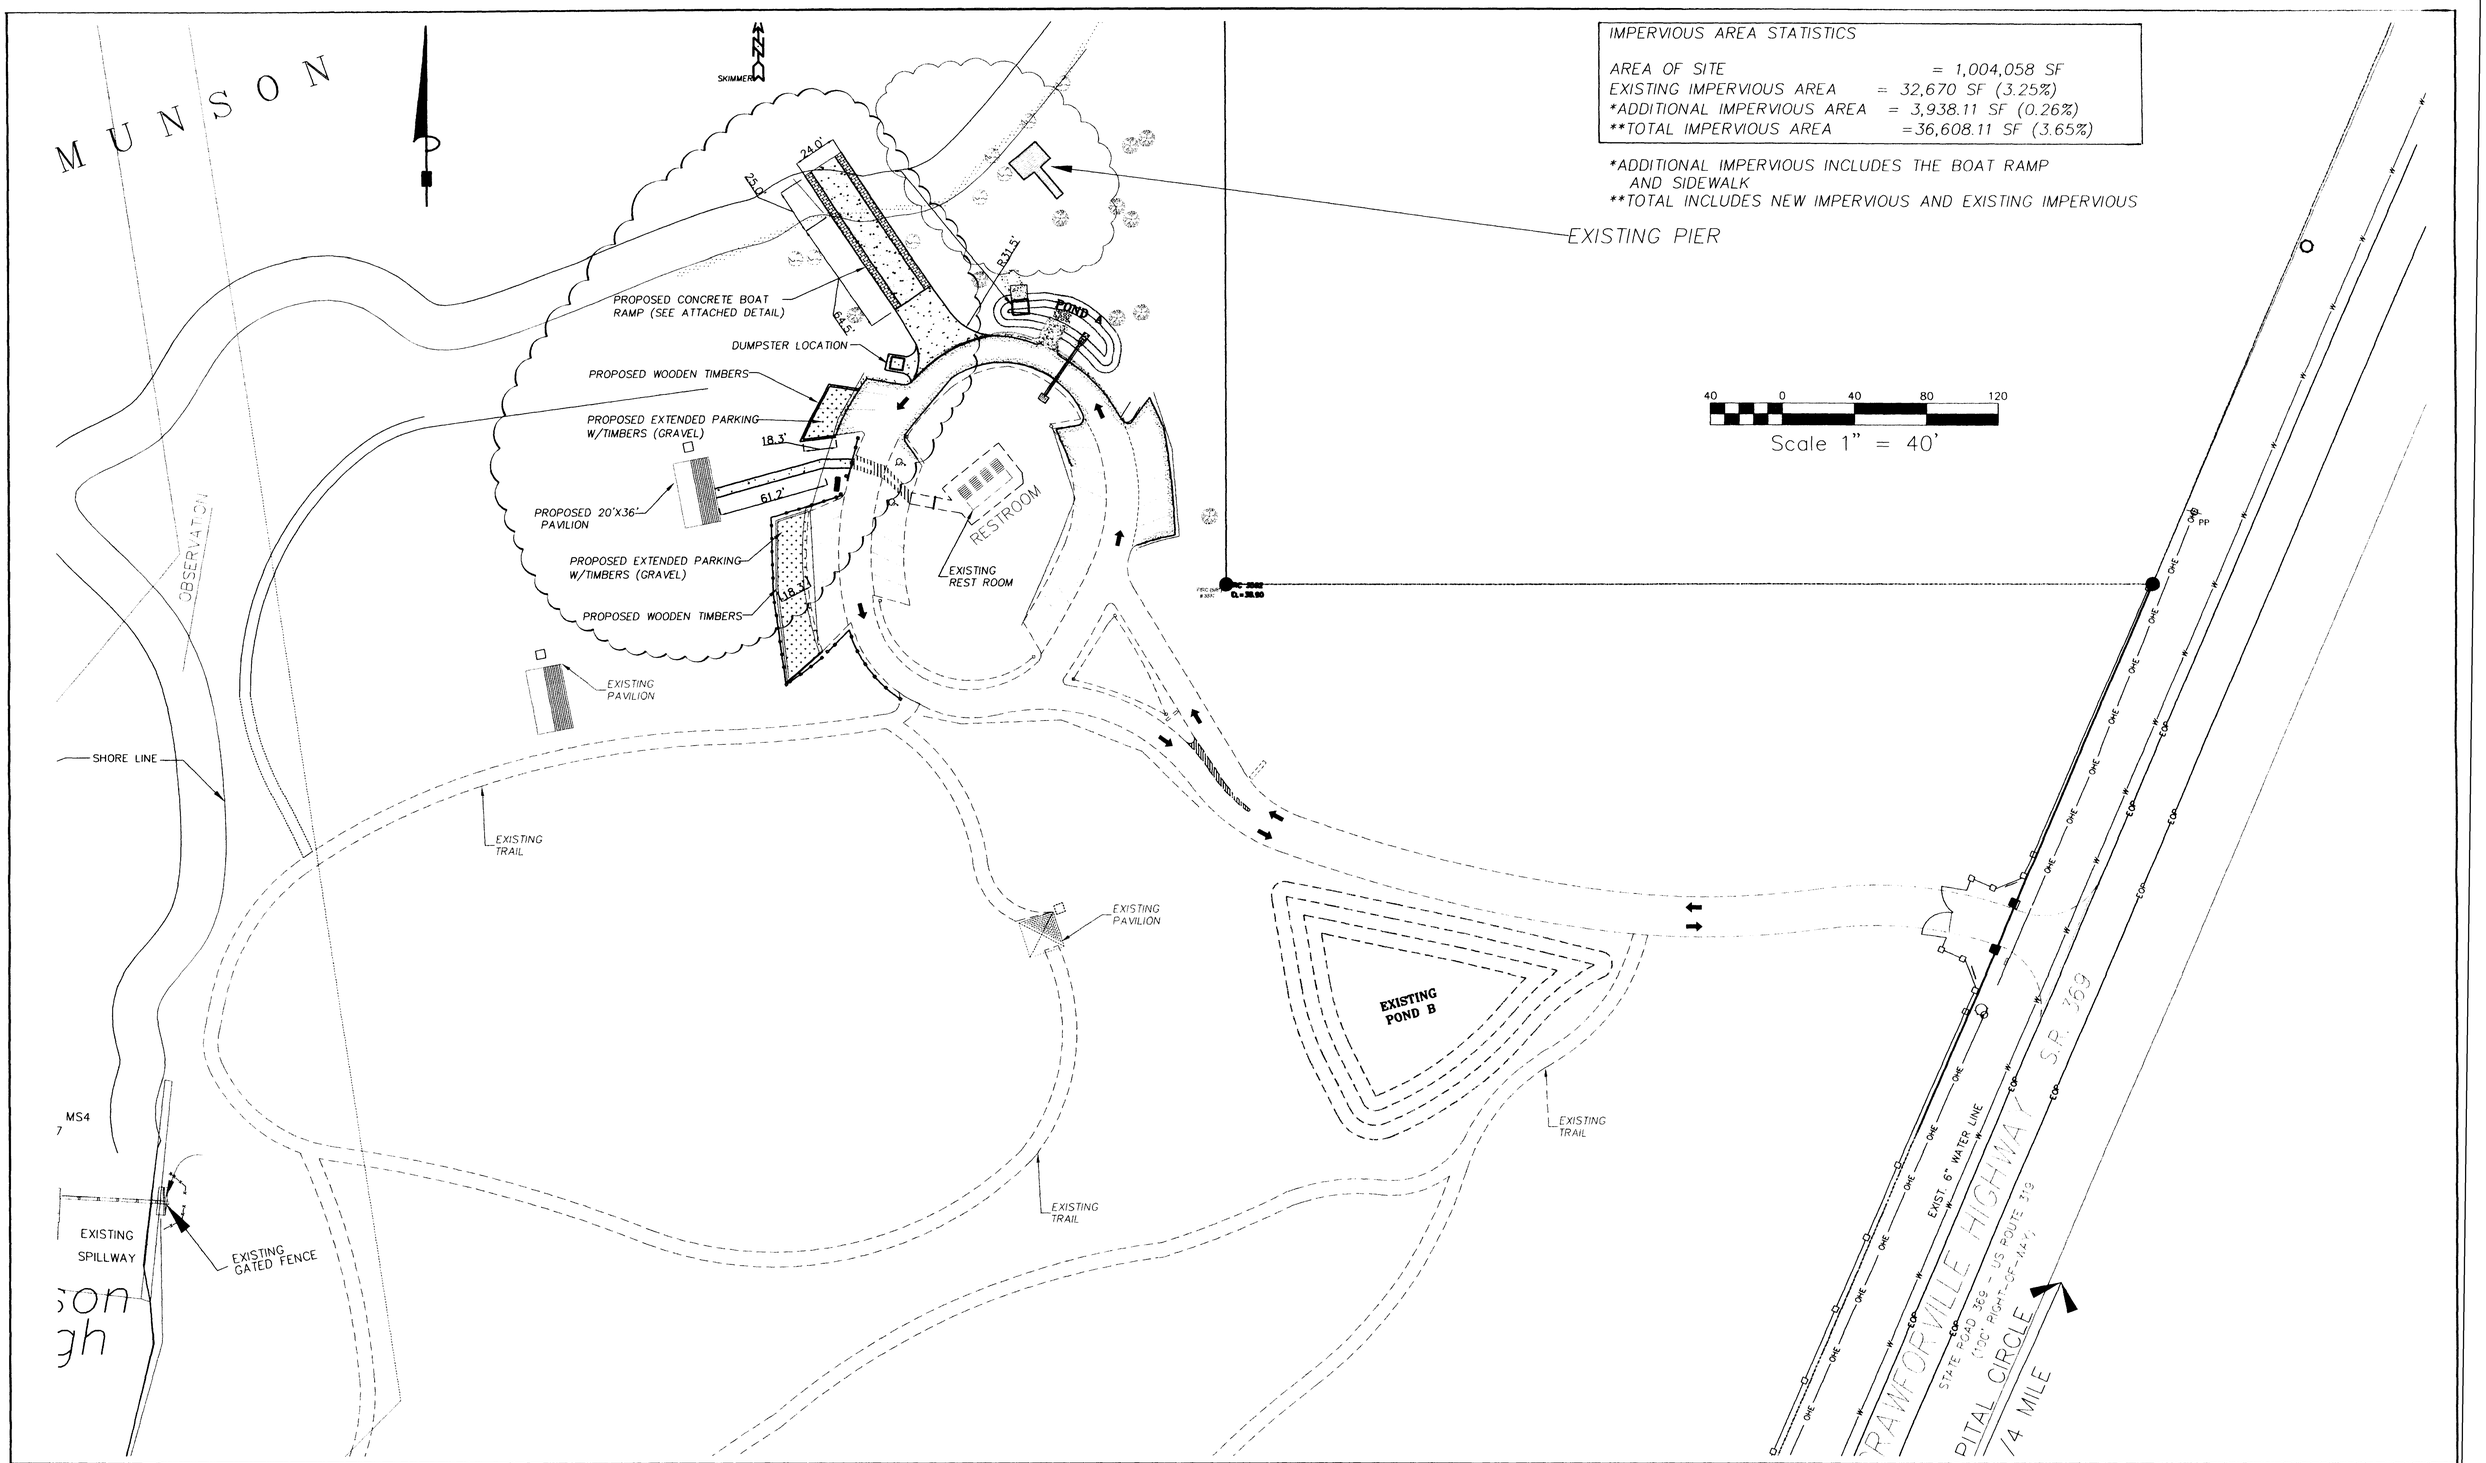

SPECTRA ENGINEERING & RESEARCH, INC.
CIVIL • ENVIRONMENTAL • PLANNING • LAND SURVEYING
345 S. Magnolia Drive, Suite E-25 Tallahassee, Florida 32301 (850)656-9834

CLIENT:
LEON COUNTY DIVISION OF PARKS & RECREATION
Paul Cozzie, Director
2280 Miccosukee Road Tallahassee, Florida 32308

PROJECT
LAKE MUNSON PARK IMPROVEMENTS

SHEET TITLE
SITE PLAN

DRAWN BY:	
DATE:	9/17/04
DWG. #:	Master Layout
APPROVED BY:	P.C.O.
PROJ. NO.	99115
DWG. GEOMETRY PLAN	
SCALE:	AS SHOWN

FIELD DATE:
BK. . PG.

NO.	INITIAL	REVISIONS	DATE
-			

SHEET NO.: C3
OF --