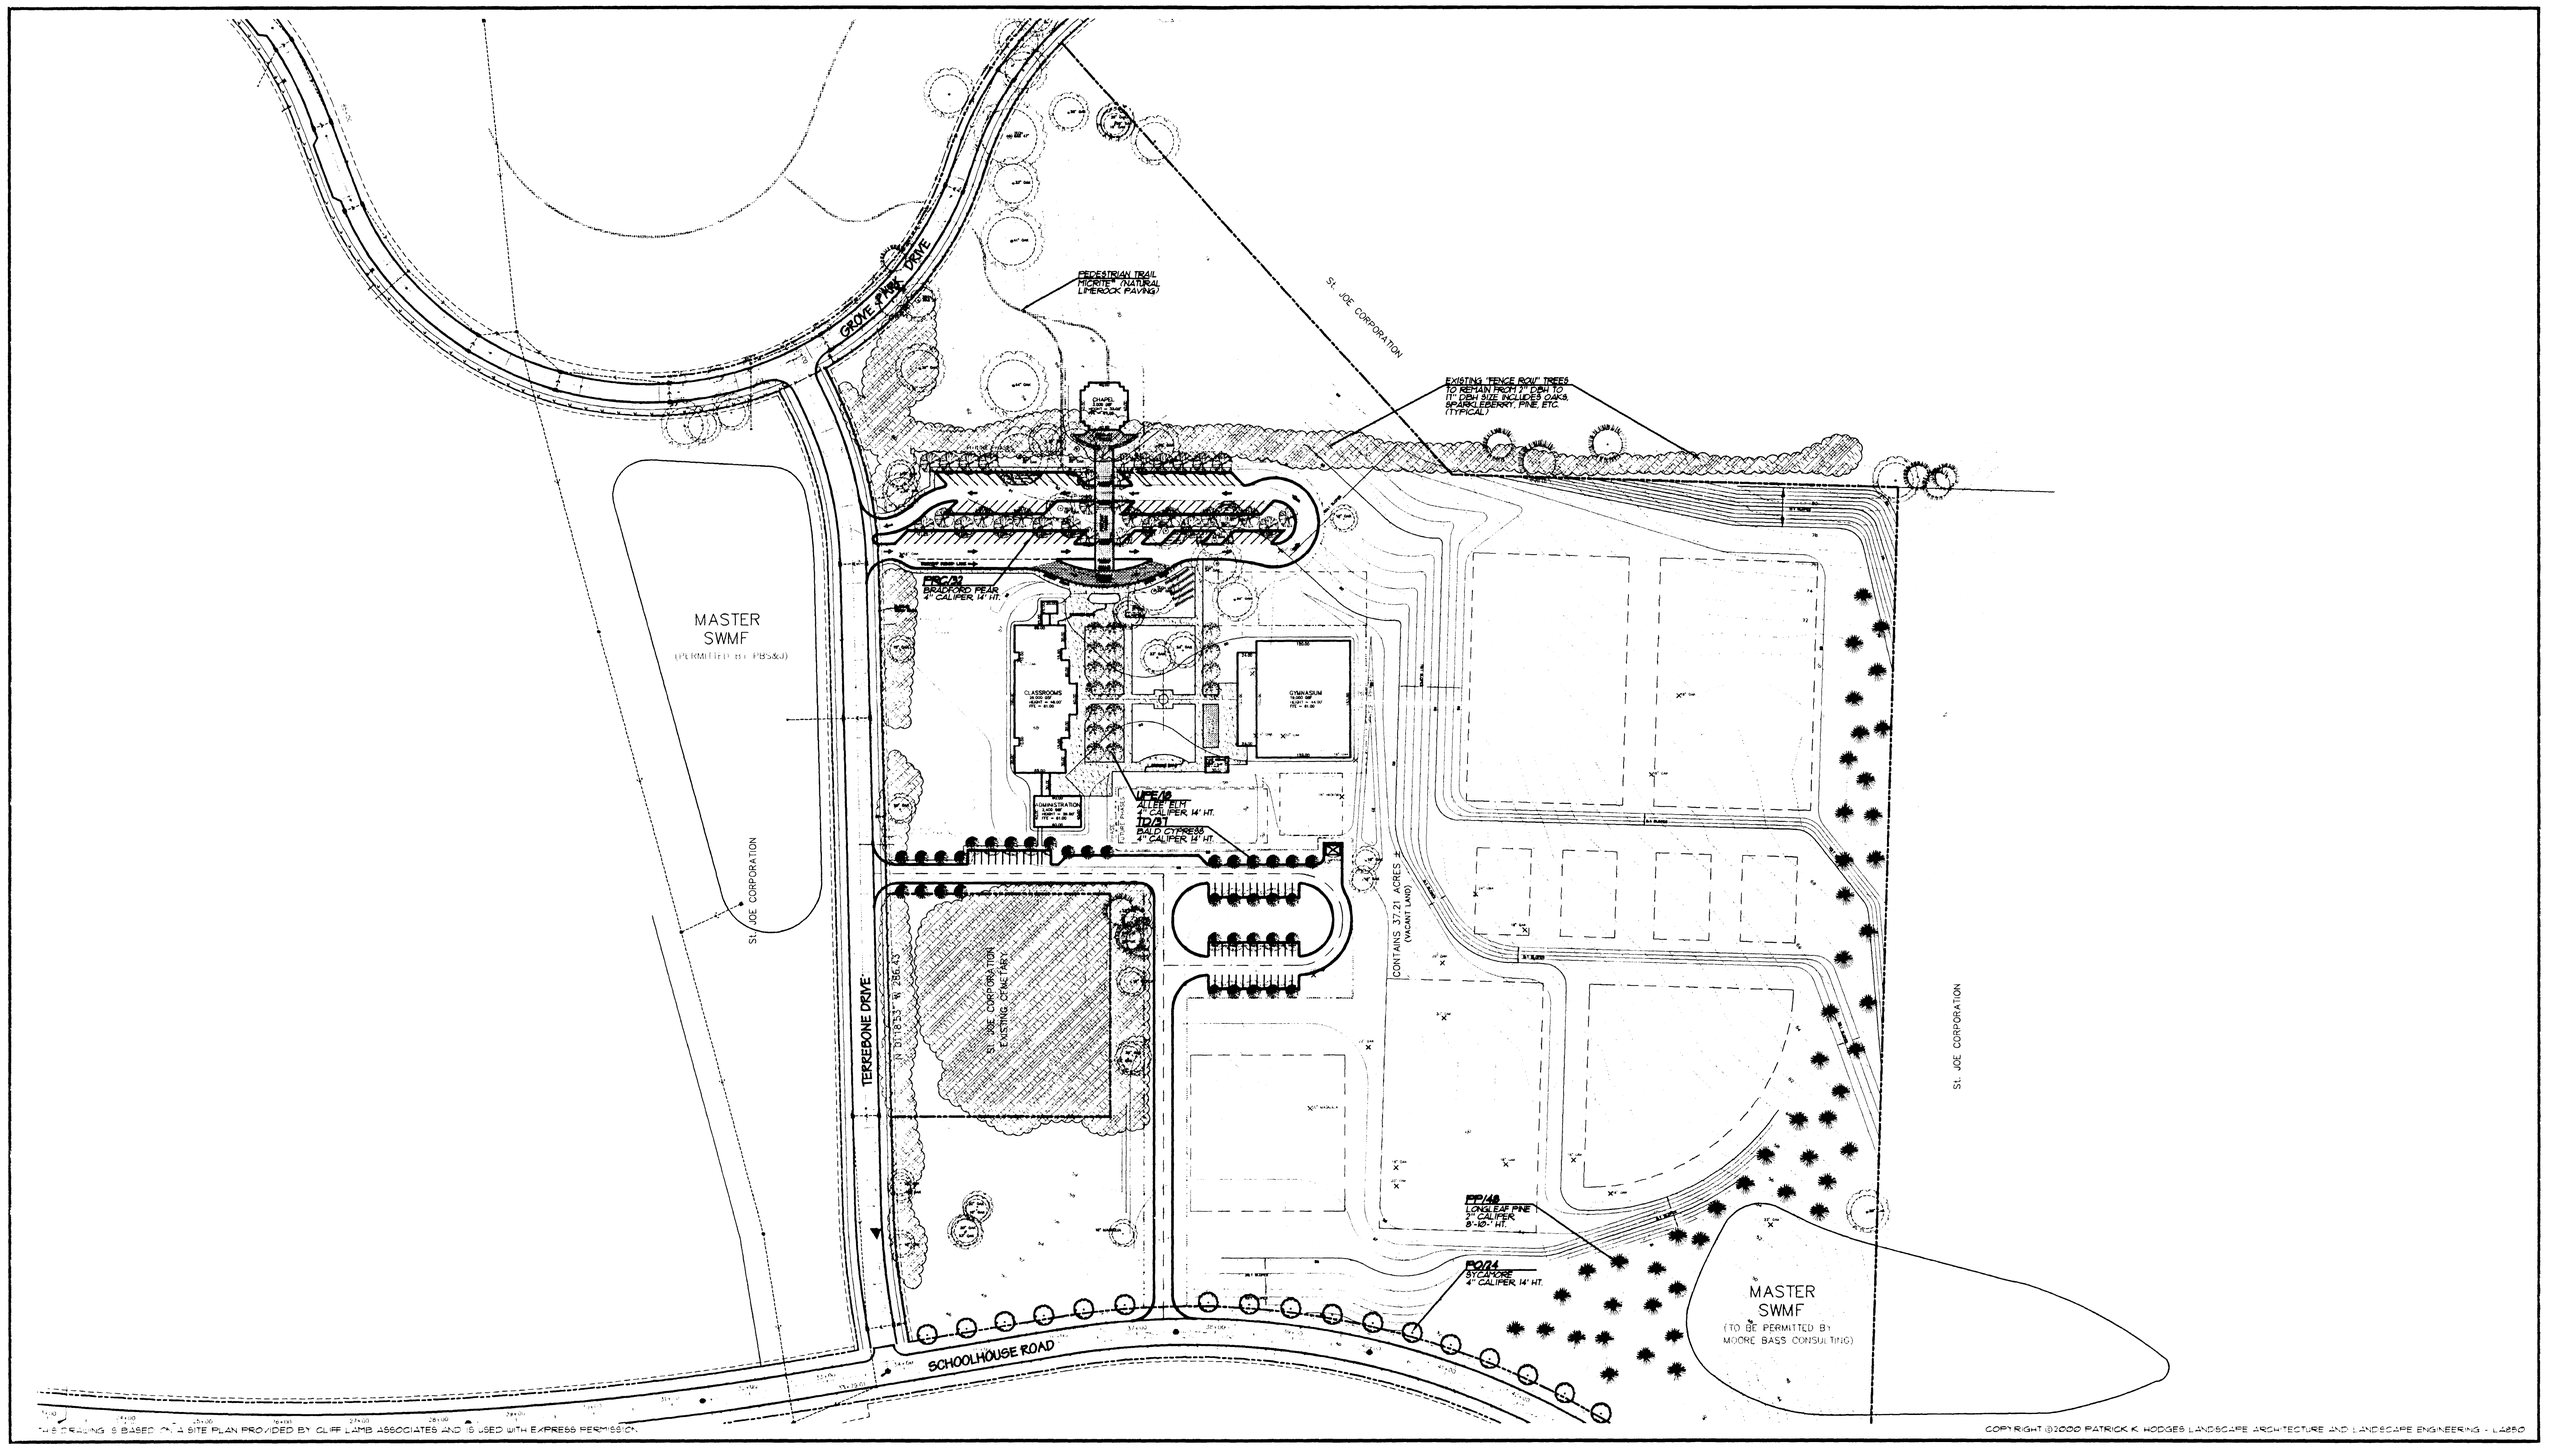

THIS DRAWING IS BASED ON A SITE PLAN PROVIDED BY CLIFF LAMB ASSOCIATES AND IS USED WITH EXPRESS PERMISSION.

COPYRIGHT ©2000 PATRICK K. HODGES LANDSCAPE ARCHITECTURE AND LANDSCAPE ENGINEERING - LA850

PATRICK HODGES
LANDSCAPE ARCHITECTURE
220 East College Avenue · Tallahassee, Florida 32301-1520
Telephone (850) 577-0459 · Fax (850) 577-3172 · FL. License No. LA850
Email Address: PHLA@ nxus.com

prepared for

Huffman/Tarmey Architecture PA
450 St. Francis Street - Tallahassee, Florida 32301
850-222-0084 Fax 222-0085

ELLIOTT MARSHALL INNES P.A.

COLLABORATION

0' 100' 200' 300'
ONE INCH EQUALS ONE HUNDRED FEET
SCALE IN FEET

NORTH

LA850

CONCEPTUAL LANDSCAPE PLAN
for the
CATHOLIC HIGH SCHOOL
SOUTHWOOD™
AN ARVIDA COMMUNITY
TALLAHASSEE, FLORIDA

DESIGNED	HODGES
DRAFTED	PKH/HLW
CHECKED	PKH/CDH
DATE	4-7-2000
CADD FILE	99133AP6
PHLA NO.	99133