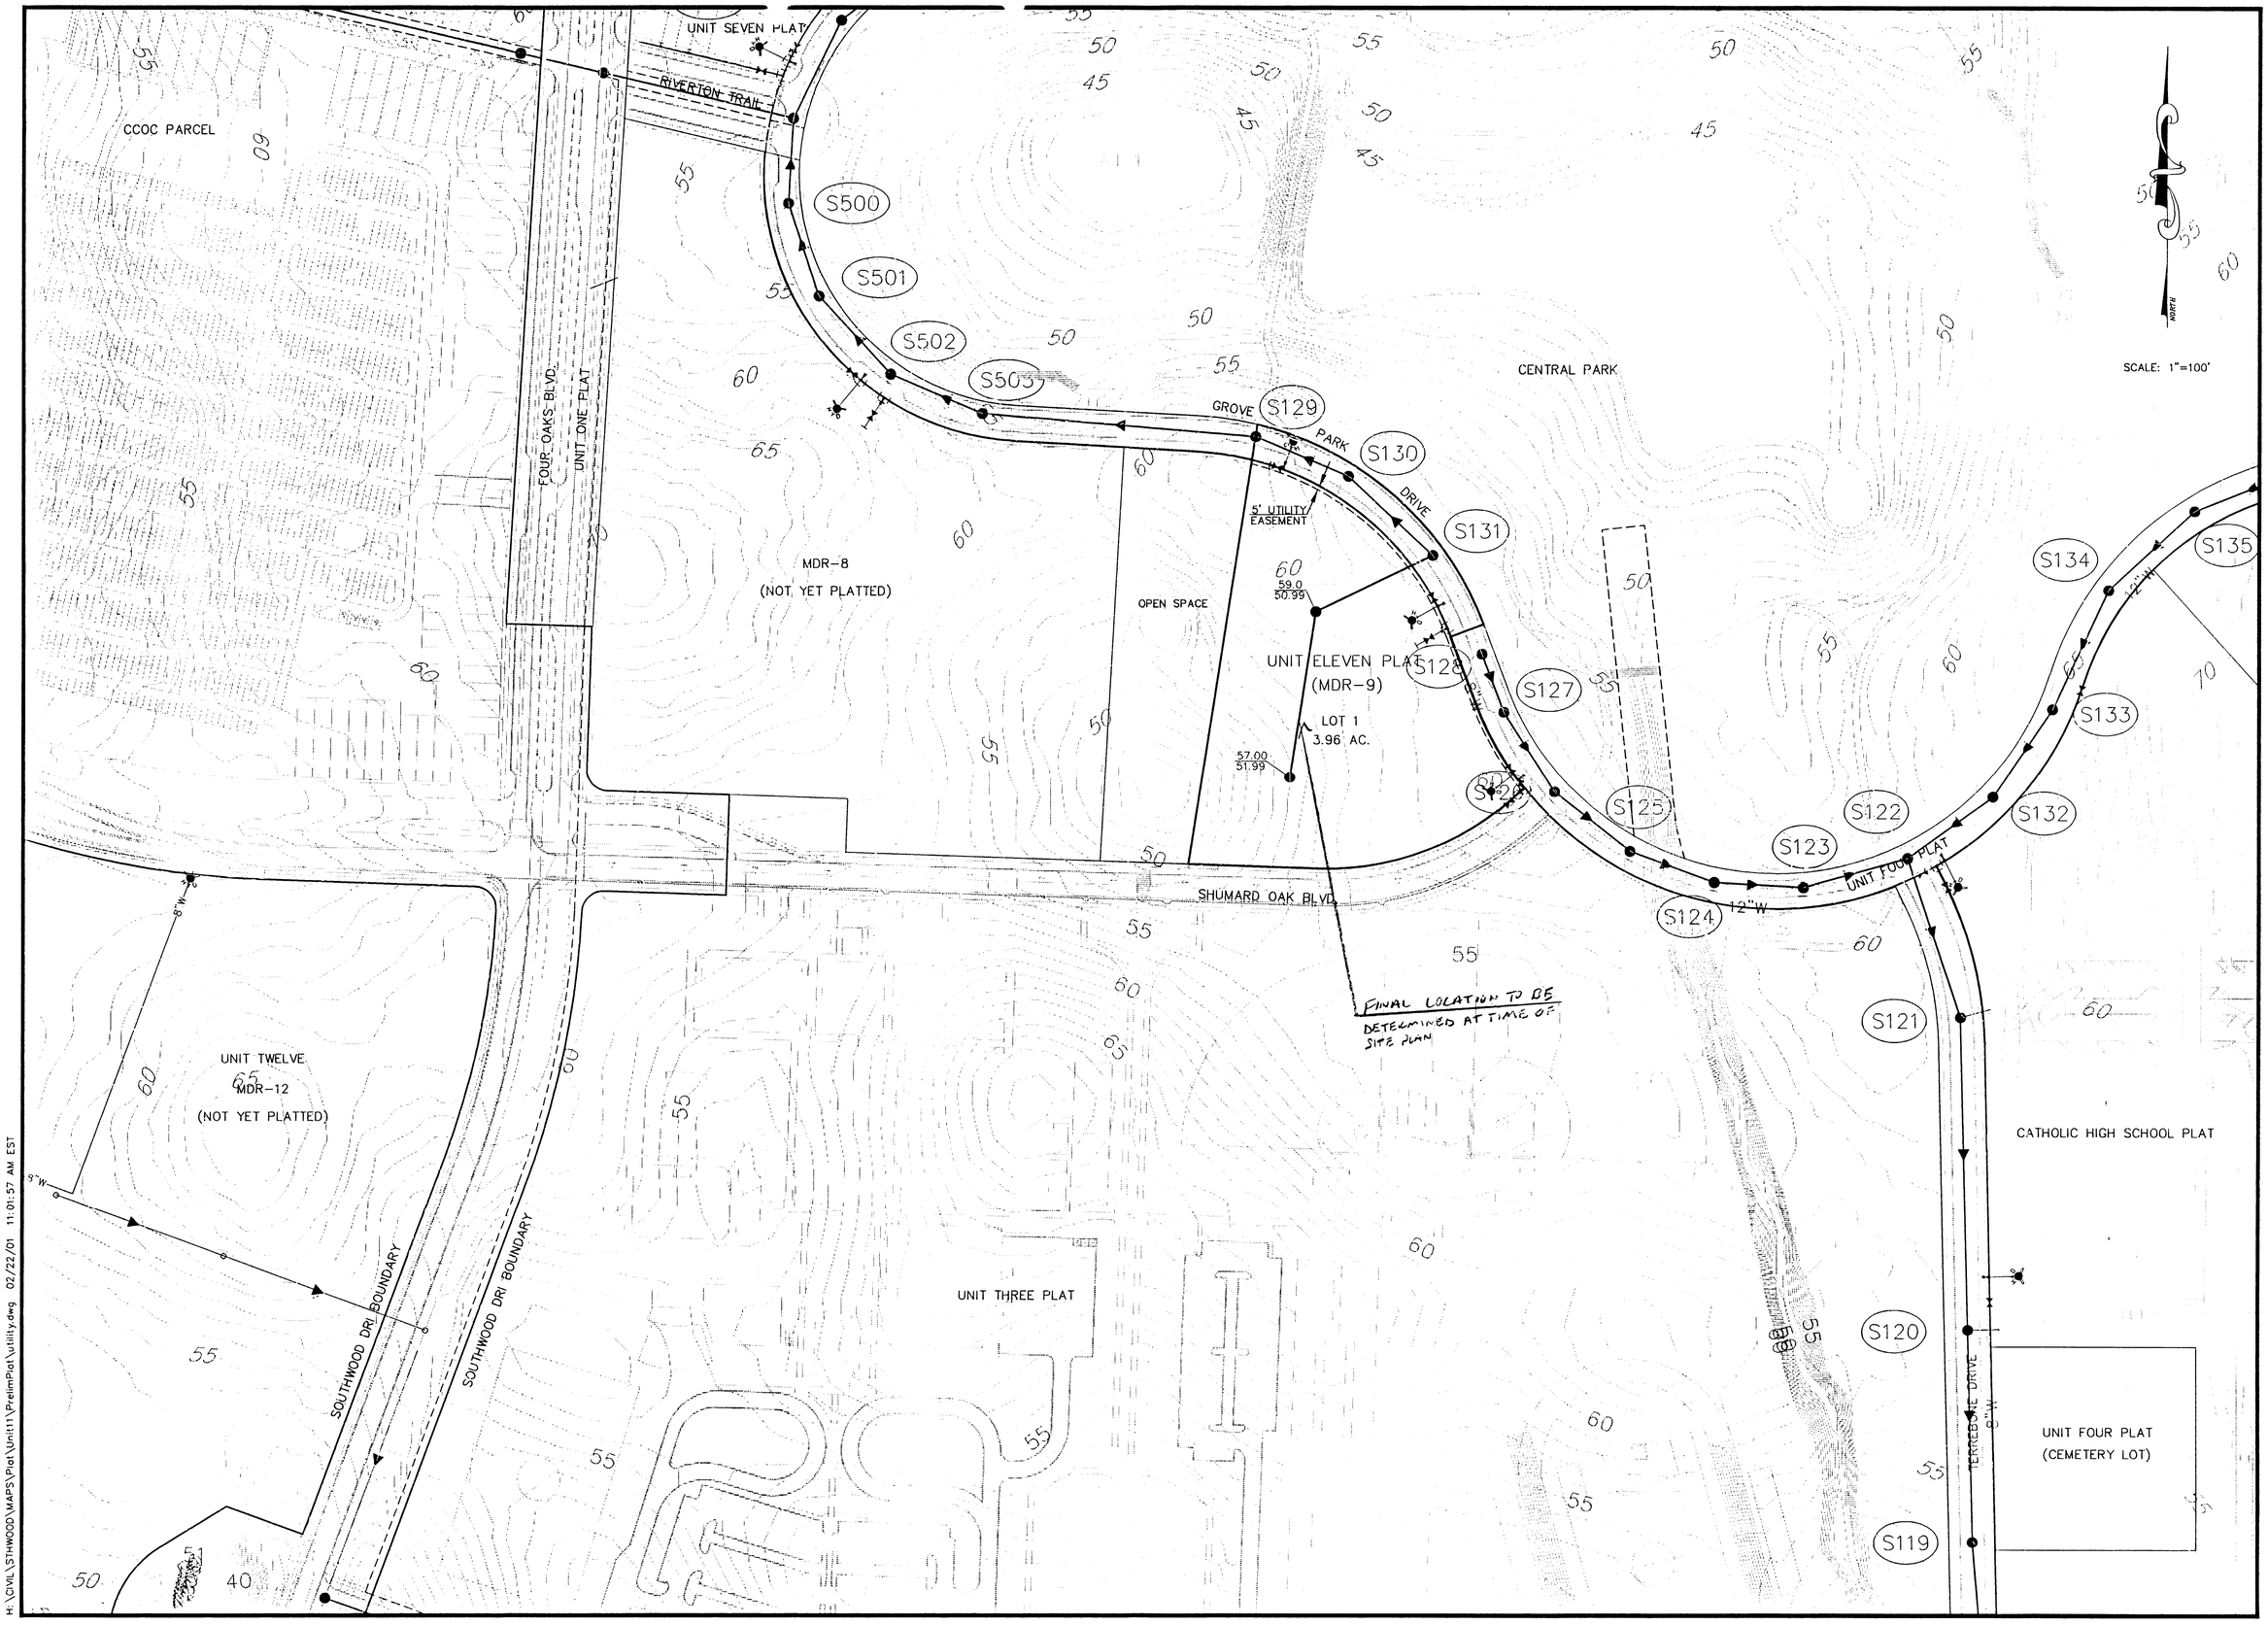


H:\CIVIL\STHWOOD\MAPS\Plat\Unit11\PrelimPlat\utility.dwg 02/22/01 11:01:57 AM EST

JOB NO 090408.10
DRAWN MR
DESIGNED BB
CHECKED BB/WKJ
QC WKJ
SHEET 7

NOT VALID FOR CONSTRUCTION UNLESS SIGNED IN THIS BLOCK

ORIGINAL FEBRUARY 2001
REVISIONS:
1
2
3
4
5

TASK
# UTILITY PLAN

PROJECT
# SOUTHWOOD UNIT ELEVEN PRELIMINARY PLAT

CLIENT
ARVIDA
a ST JOE company

PBS&J
1901 Commonwealth Lane
Tallahassee, Florida 32303
(850) 575-1800
LB-0000024