H:\CIVIL\STHWOOD\MAPS\Plat\Unit12\PrelimPlat\utility.dwg 04/18/01 09:04:35 AM EDT

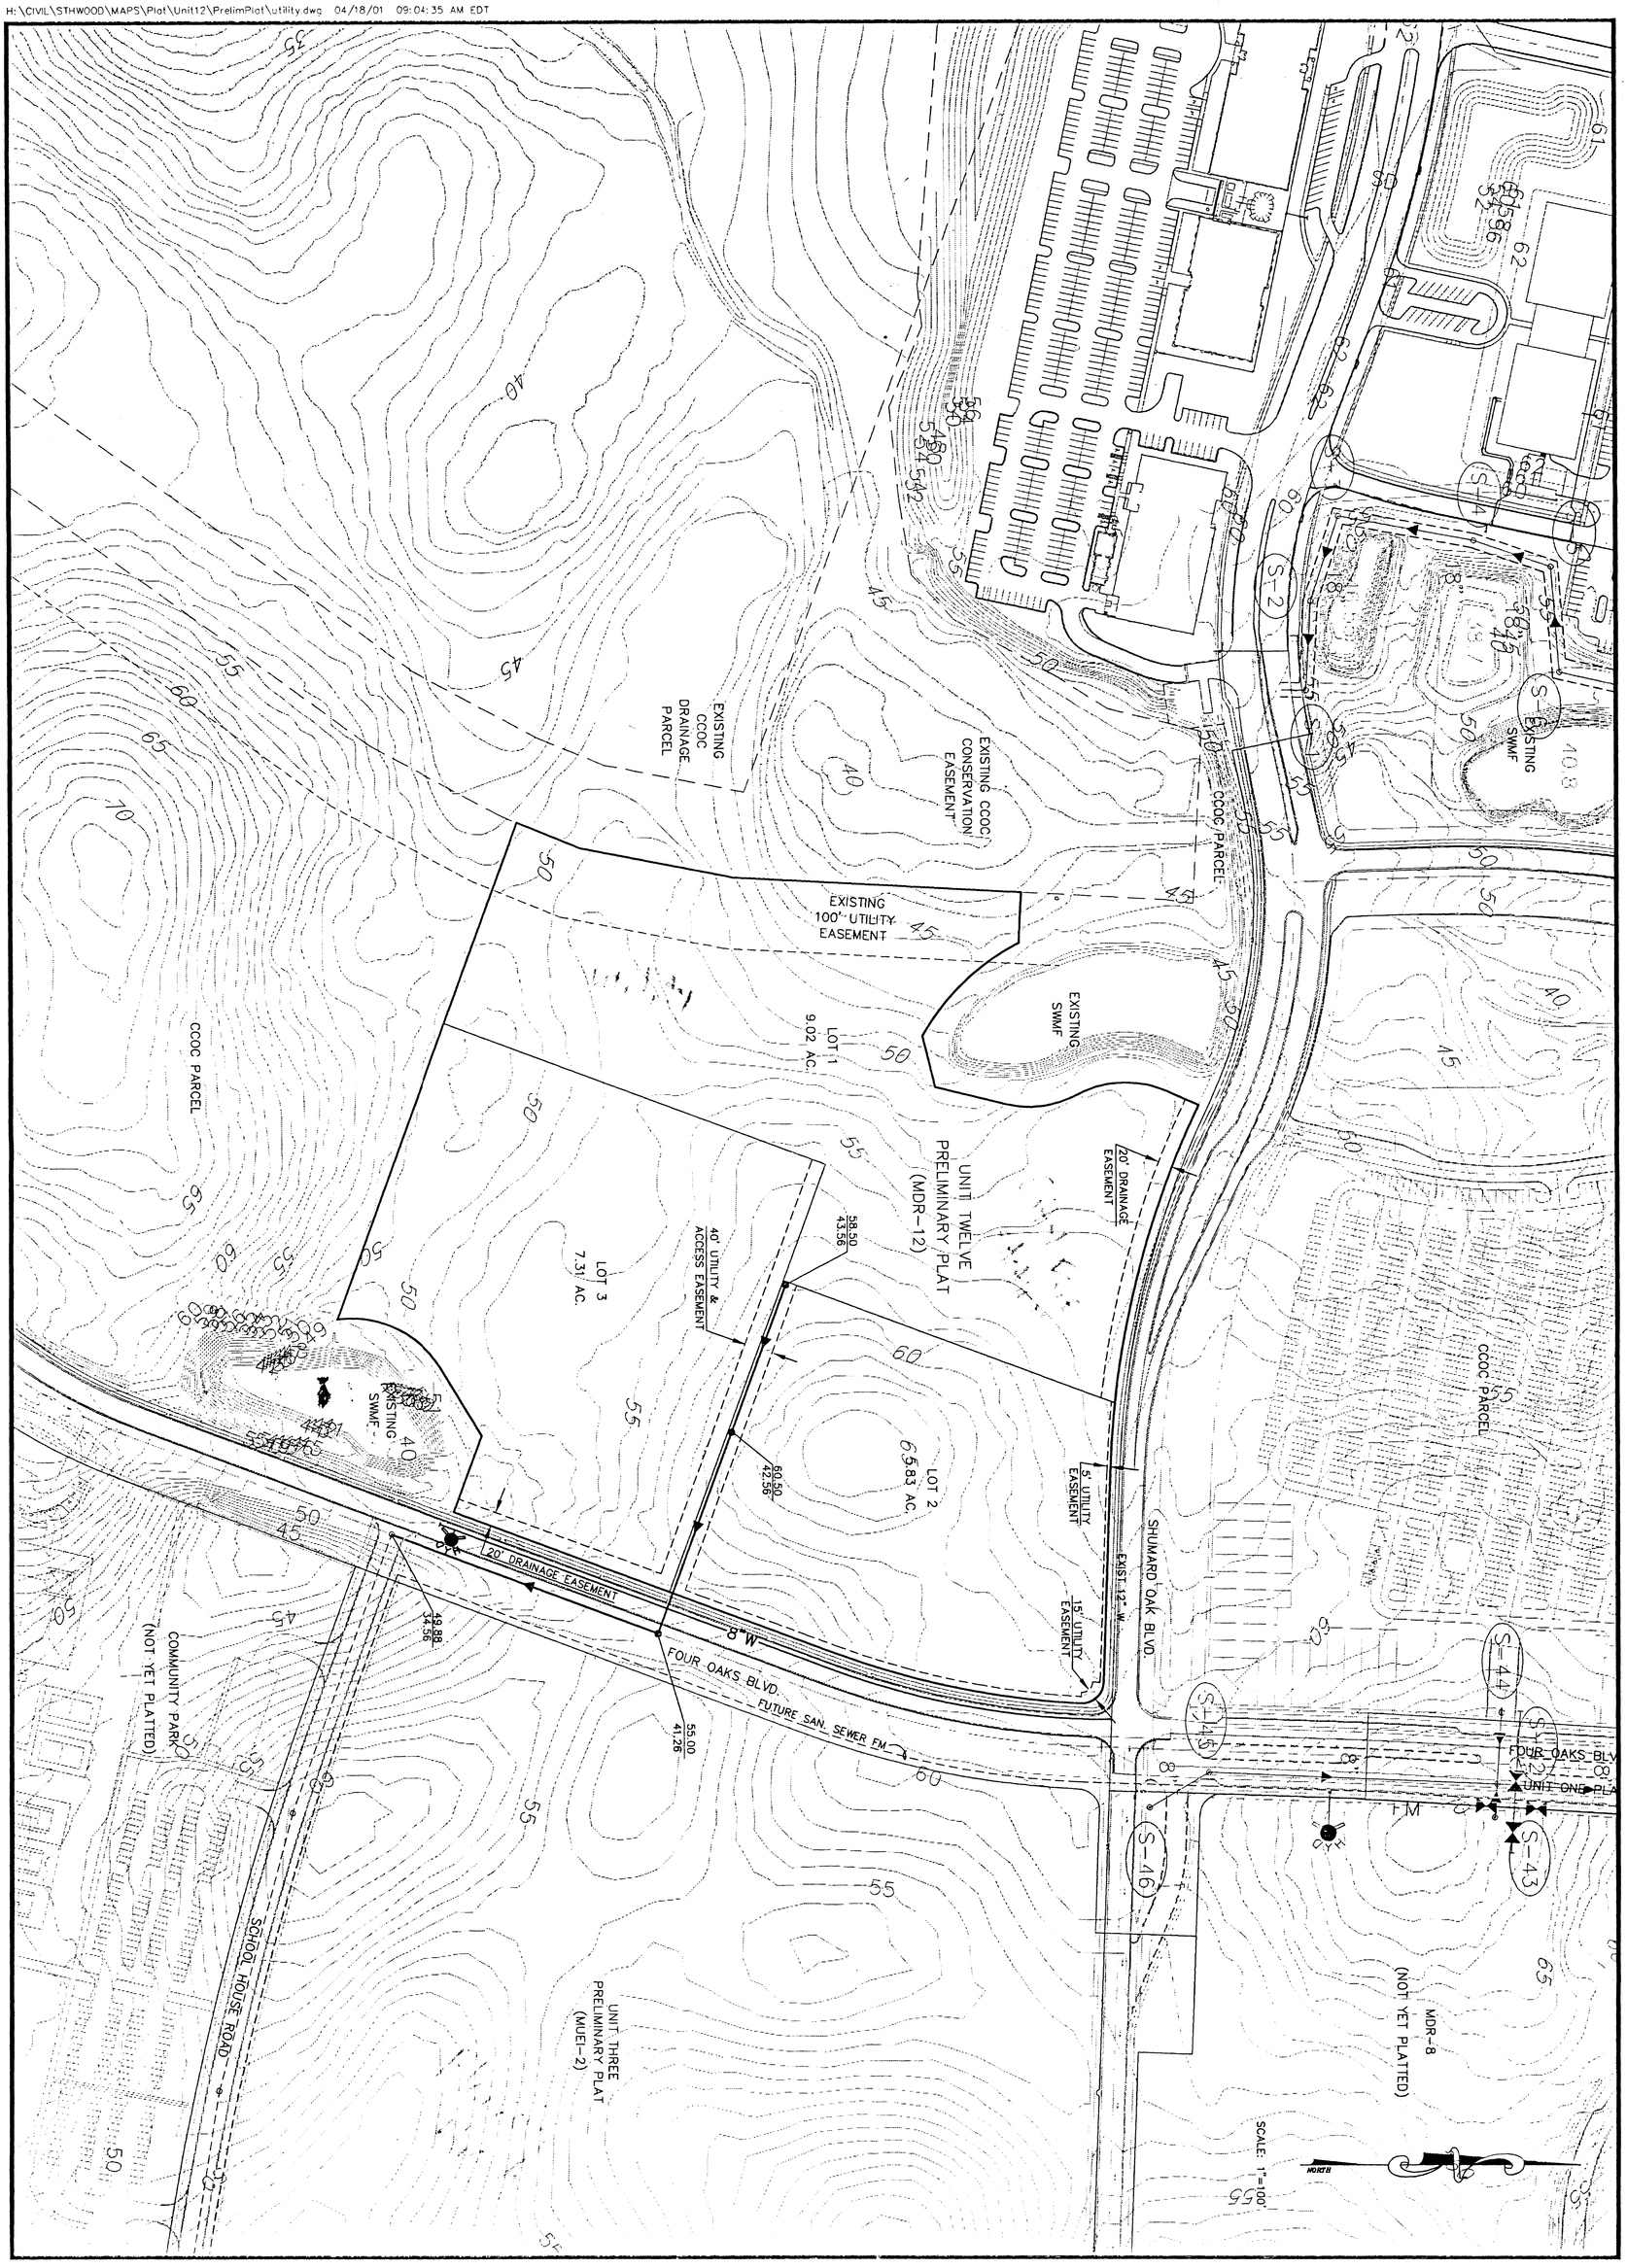

PBSJ
1901 Commonwealth Lane
Tallahassee, Florida 32303
(850) 575-1800
LB -0000024

CLIENT
ARVIDA
a St JOE company

PROJECT
SOUTHWOOD
UNIT TWELVE
PRELIMINARY PLAT

TASK
UTILITY
PLAN

ORIGINAL FEBRUARY 2001
REVISIONS:
1
2
3
4
5

NOT VALID FOR CONSTRUCTION UNLESS SIGNED IN THIS BLOCK

JOB NO. 090411.10
DRAWN MR
DESIGNED BB
CHECKED BB/WKJ
QC WKJ

SHEET 7