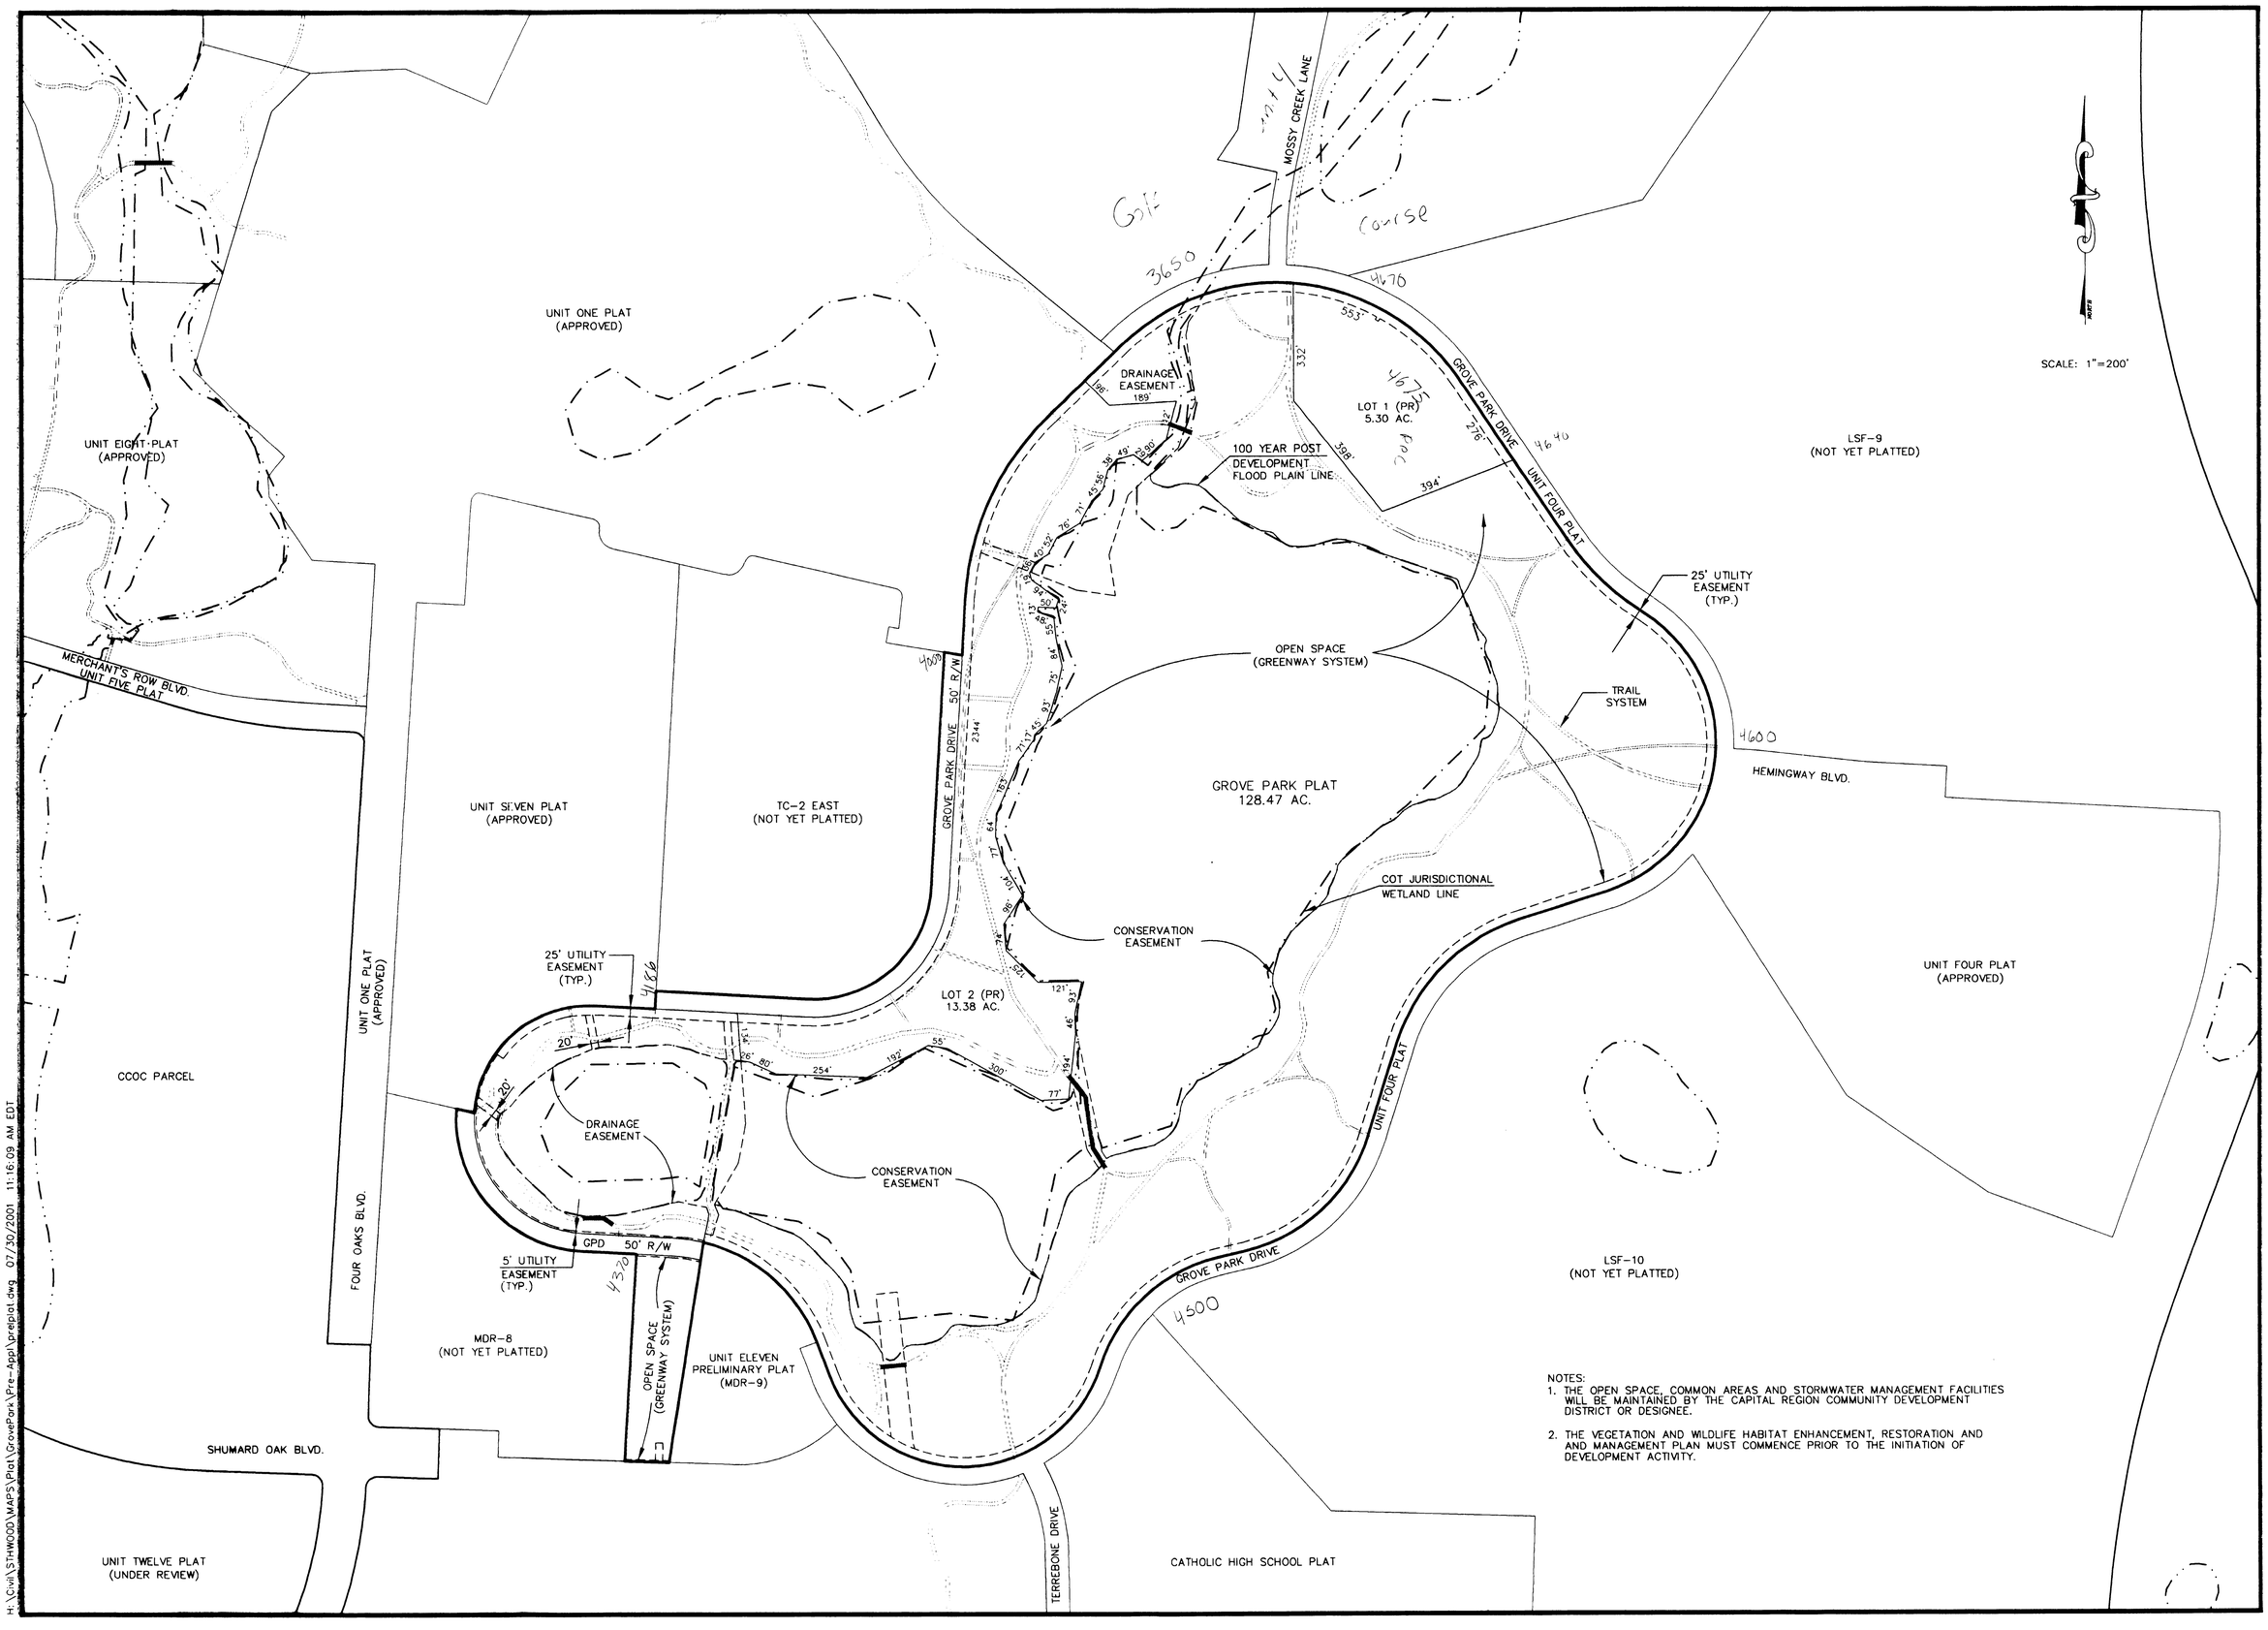

NOTES:

1. THE OPEN SPACE, COMMON AREAS AND STORMWATER MANAGEMENT FACILITIES WILL BE MAINTAINED BY THE CAPITAL REGION COMMUNITY DEVELOPMENT DISTRICT OR DESIGNEE.
2. THE VEGETATION AND WILDLIFE HABITAT ENHANCEMENT, RESTORATION AND AND MANAGEMENT PLAN MUST COMMENCE PRIOR TO THE INITIATION OF DEVELOPMENT ACTIVITY.

H:\Civil\STHWOOD\MAPS\Plat\GrovePark\Pre-App\preplat.dwg 07/30/2001 11:16:09 AM EDT

JOB NO. 99041.7.10
DRAWN WG/MR
DESIGNED BB
CHECKED
QC
SHEET 5

Signature Date
NOT VALID FOR CONSTRUCTION UNLESS SIGNED IN THIS BLOCK

ORIGINAL JUNE 2001
REVISIONS:
1 7/25/01 DRC COMMENTS
2
3
4
5

TASK
PRELIMINARY PLAT

PROJECT
SOUTHWOOD GROVE PARK PRELIMINARY PLAT

CLIENT
ARVIDA
a St JOE company

PBSJ
1901 Commonwealth Lane
Tallahassee, Florida 32303
(850) 575-1800
LB -0000024