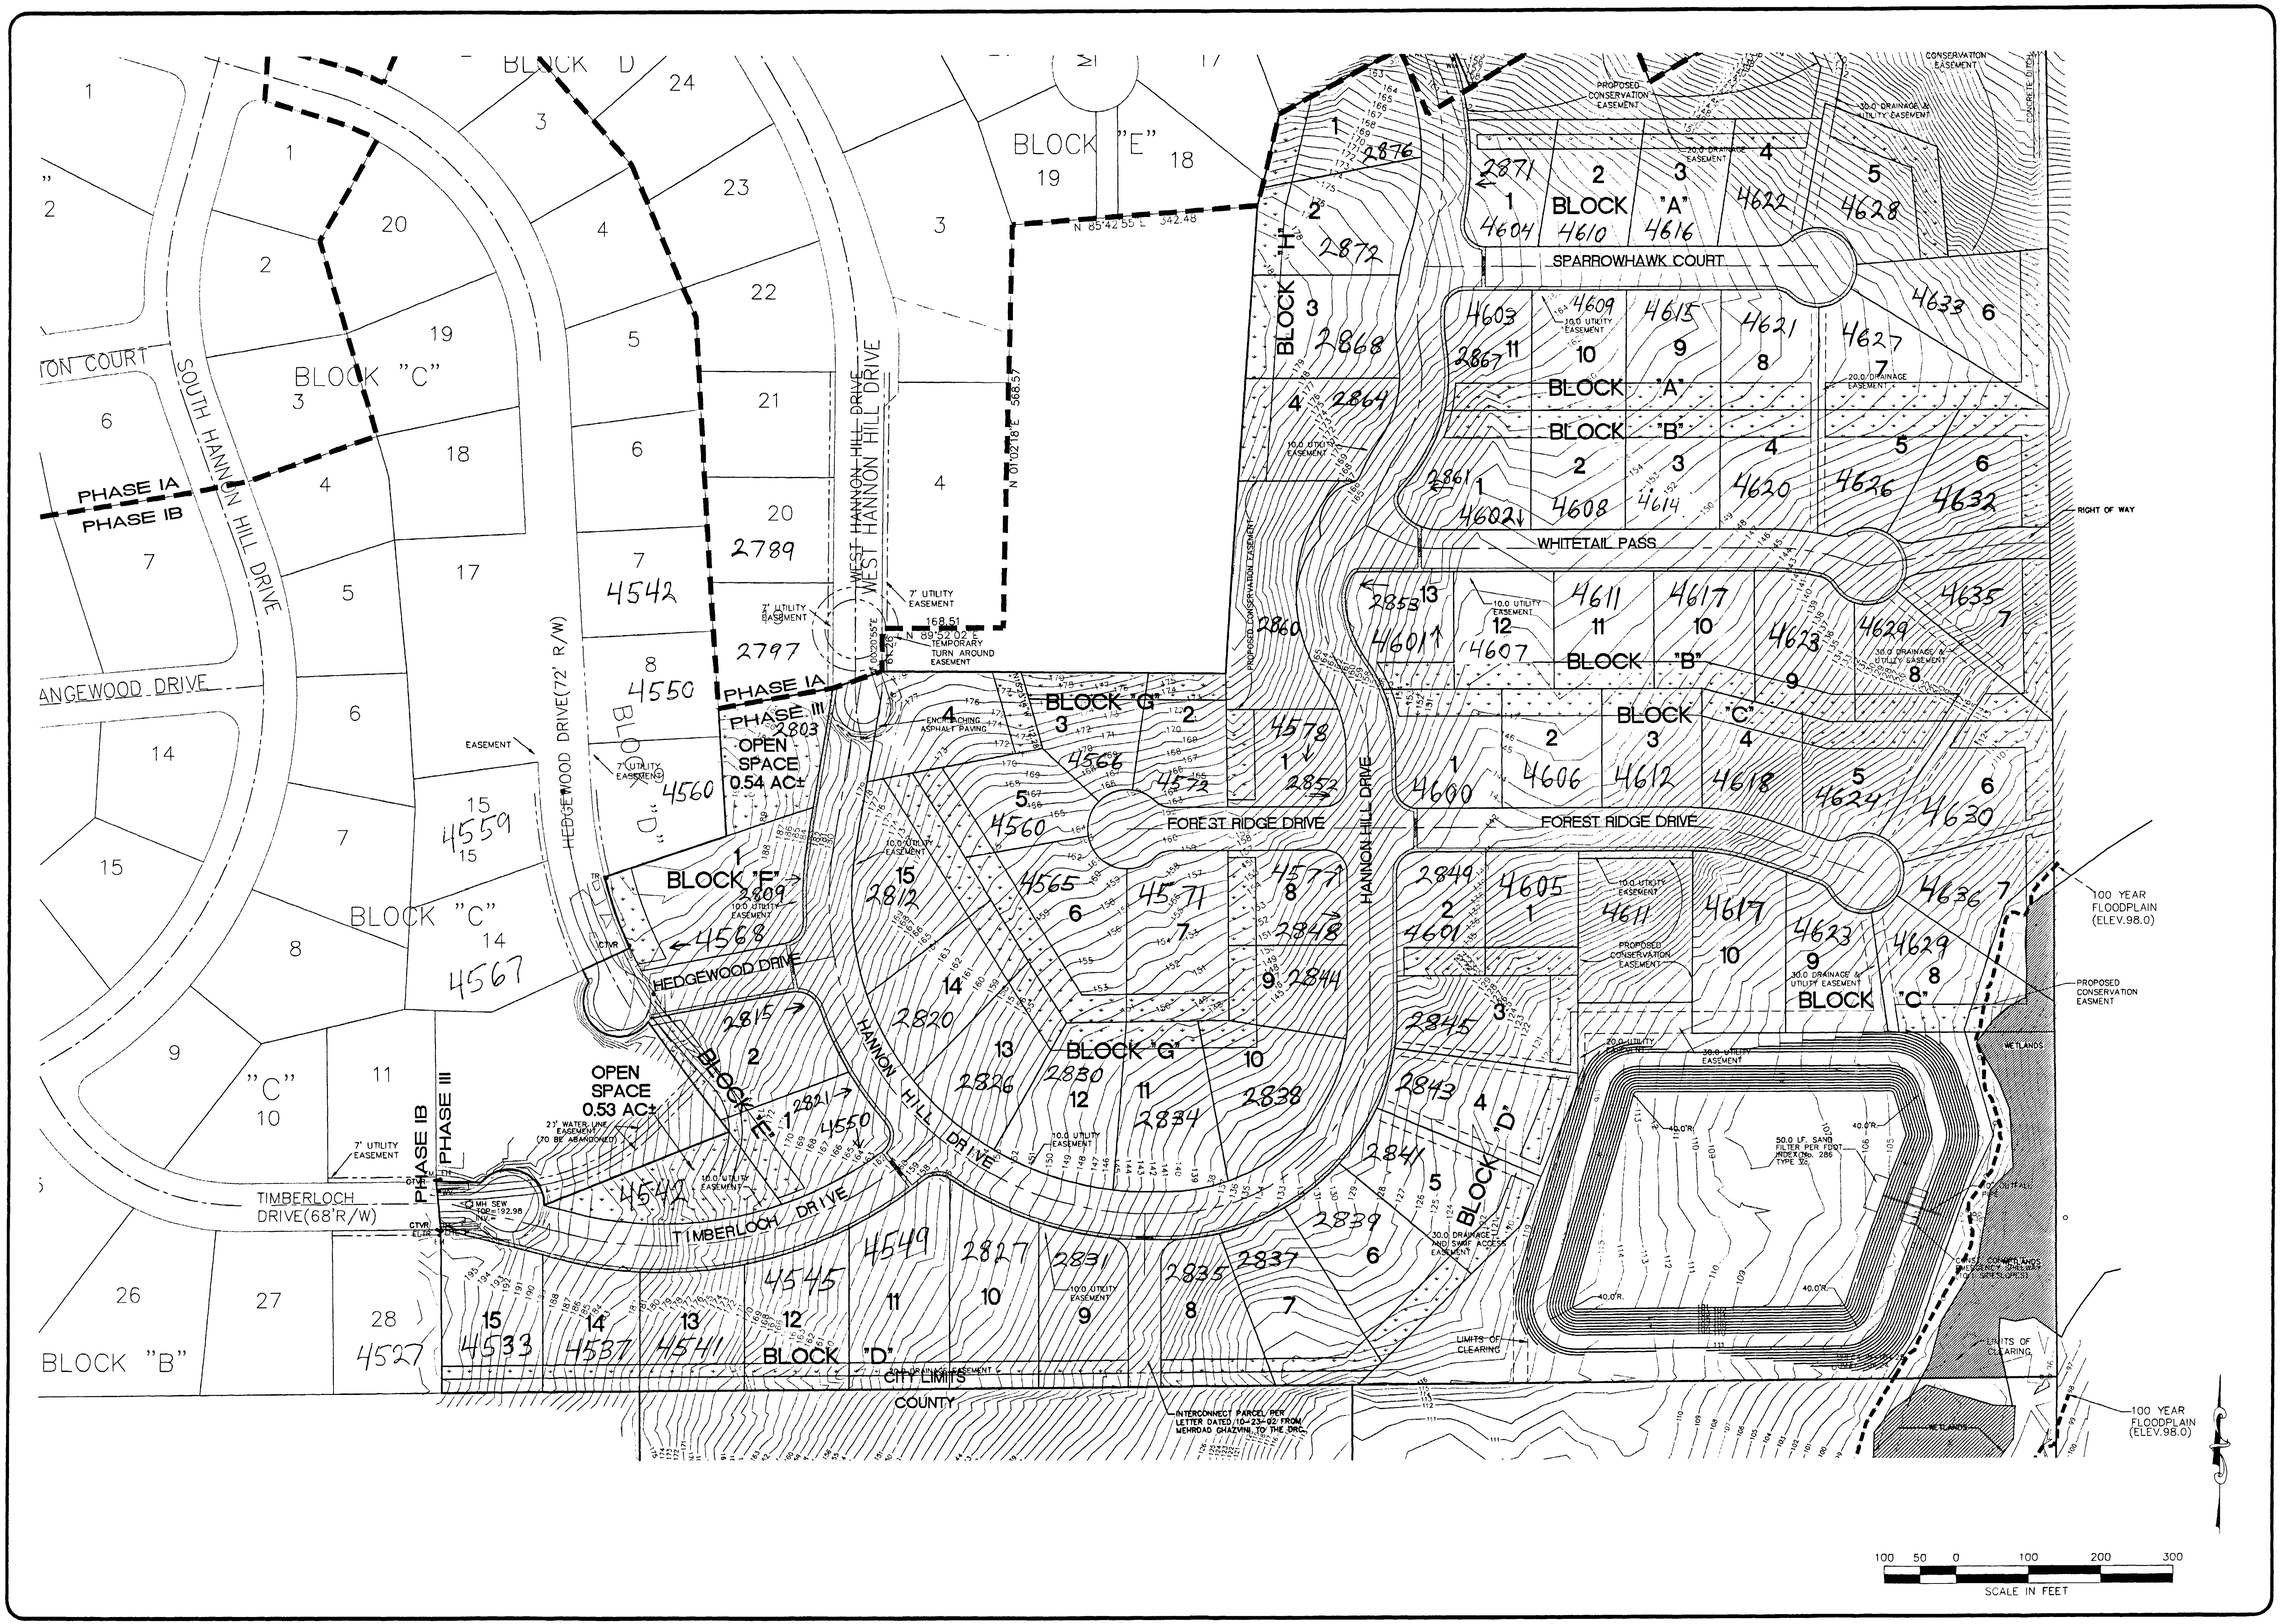

Broward Davis & Assoc., Inc.
Planning/Engineering
Surveying/Management
CERTIFICATE OF AUTHORIZATION NUMBER: 0000LB732

2414 MAHAN DR.
TALLAHASSEE, FLORIDA
32308
(850) 878-4195
(850) 878-2058 (FAX)

PROJECT:

BUCKHEAD PHASE III MINOR MOD. TO PRELIMINARY PLAT

CLIENT:

T & T OF TALLAHASSEE

REVISIONS:
7-10-03 : SPARROWHAWK COURT + FOREST RIDGE DRIVE

DATE:	7-1-03
SCALE:	1"=100'
JOB NUM.:	75-201
PSR NUM.:	21697-2
NOTEBOOK:	N/A
FILE NAME:	MINOR MOD
DRAWN BY:	AC
CHECKED BY:	RVW

TITLE:

PREVIOUSLY APPROVED SWMF

SHEET:

2 OF 3

D:\21697-2\MINORMOD\MINOR MOD.dwg, Layout Name: SWMF OLD, Last Save: Jul 10, 2003 - 3:38:09PM, PeteC

JOB NUM: 75-201