TSD030035

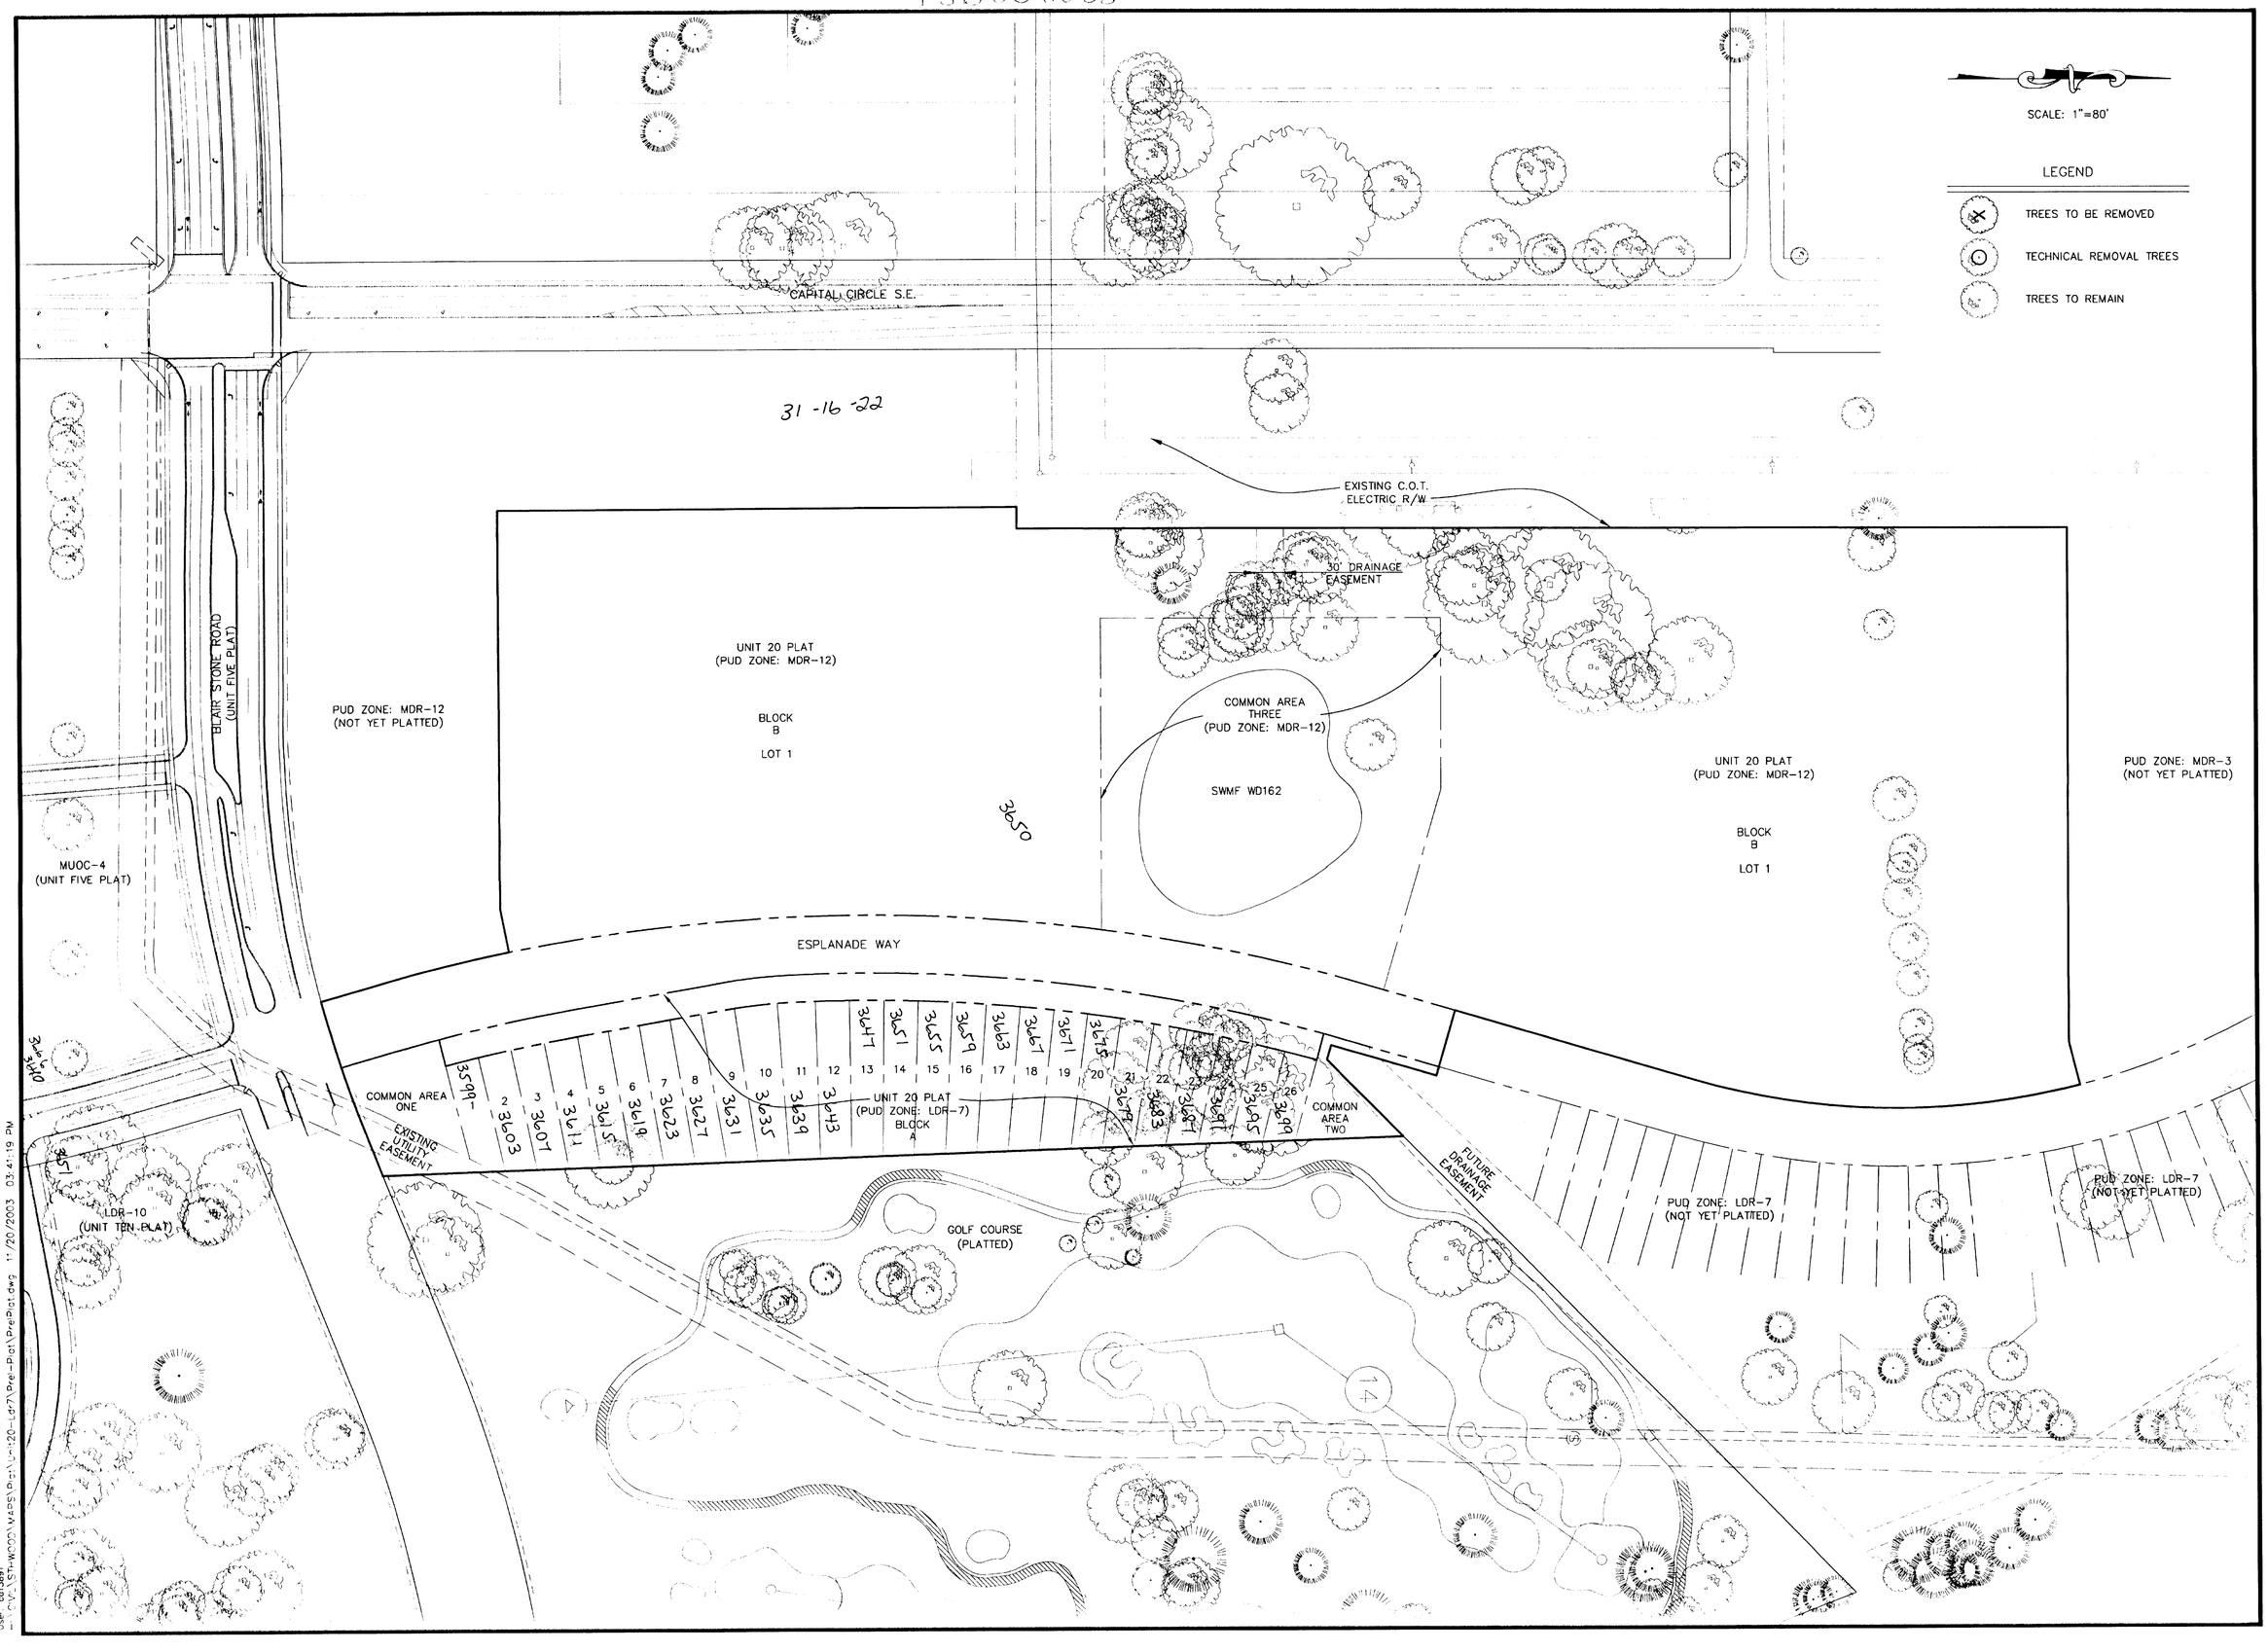


JOB NO. 090478.00
DRAWN WD
DESIGNED WD
CHECKED DB
QC MS
SHEET 6

Signature Date
NOT VALID FOR CONSTRUCTION UNLESS SIGNED IN THIS BLOCK

ORIGINAL SEPTEMBER 2003
REVISIONS:
1
2
3
4
5

TASK
# TREE LOCATION PLAN

PROJECT
SOUTHWOOD UNIT TWENTY PRELIMINARY PLAT

CLIENT
ARVIDA
a STJOE company


PBS&J
1901 Commonwealth Lane
Tallahassee, Florida 32303
(850) 575-1800
LB -0000024


User: cd13891
I:\CIVIL\STH-WOOD\MAPS\Plat\Unit20-Ldr7\Prel-Plat\PrelPlat.dwg 11/20/2003 03:41:19 PM