TALLAHASSEE/LEON COUNTY LAND ID PROJECT

DOCUMENT SUMMARY

Project Name: Davis Family Heir 2.19.

PETS Activity Number: LEX 050077.

Project Type: 2.19.

Description: 12-01-20-027-000-0.

Submittal Date: 11/2/05 Scan Date: 11/3/05.

Status: **Under Review** **Conditional Approval** **Approved**

PREPARED FOR:
PHILLIS DAVIS

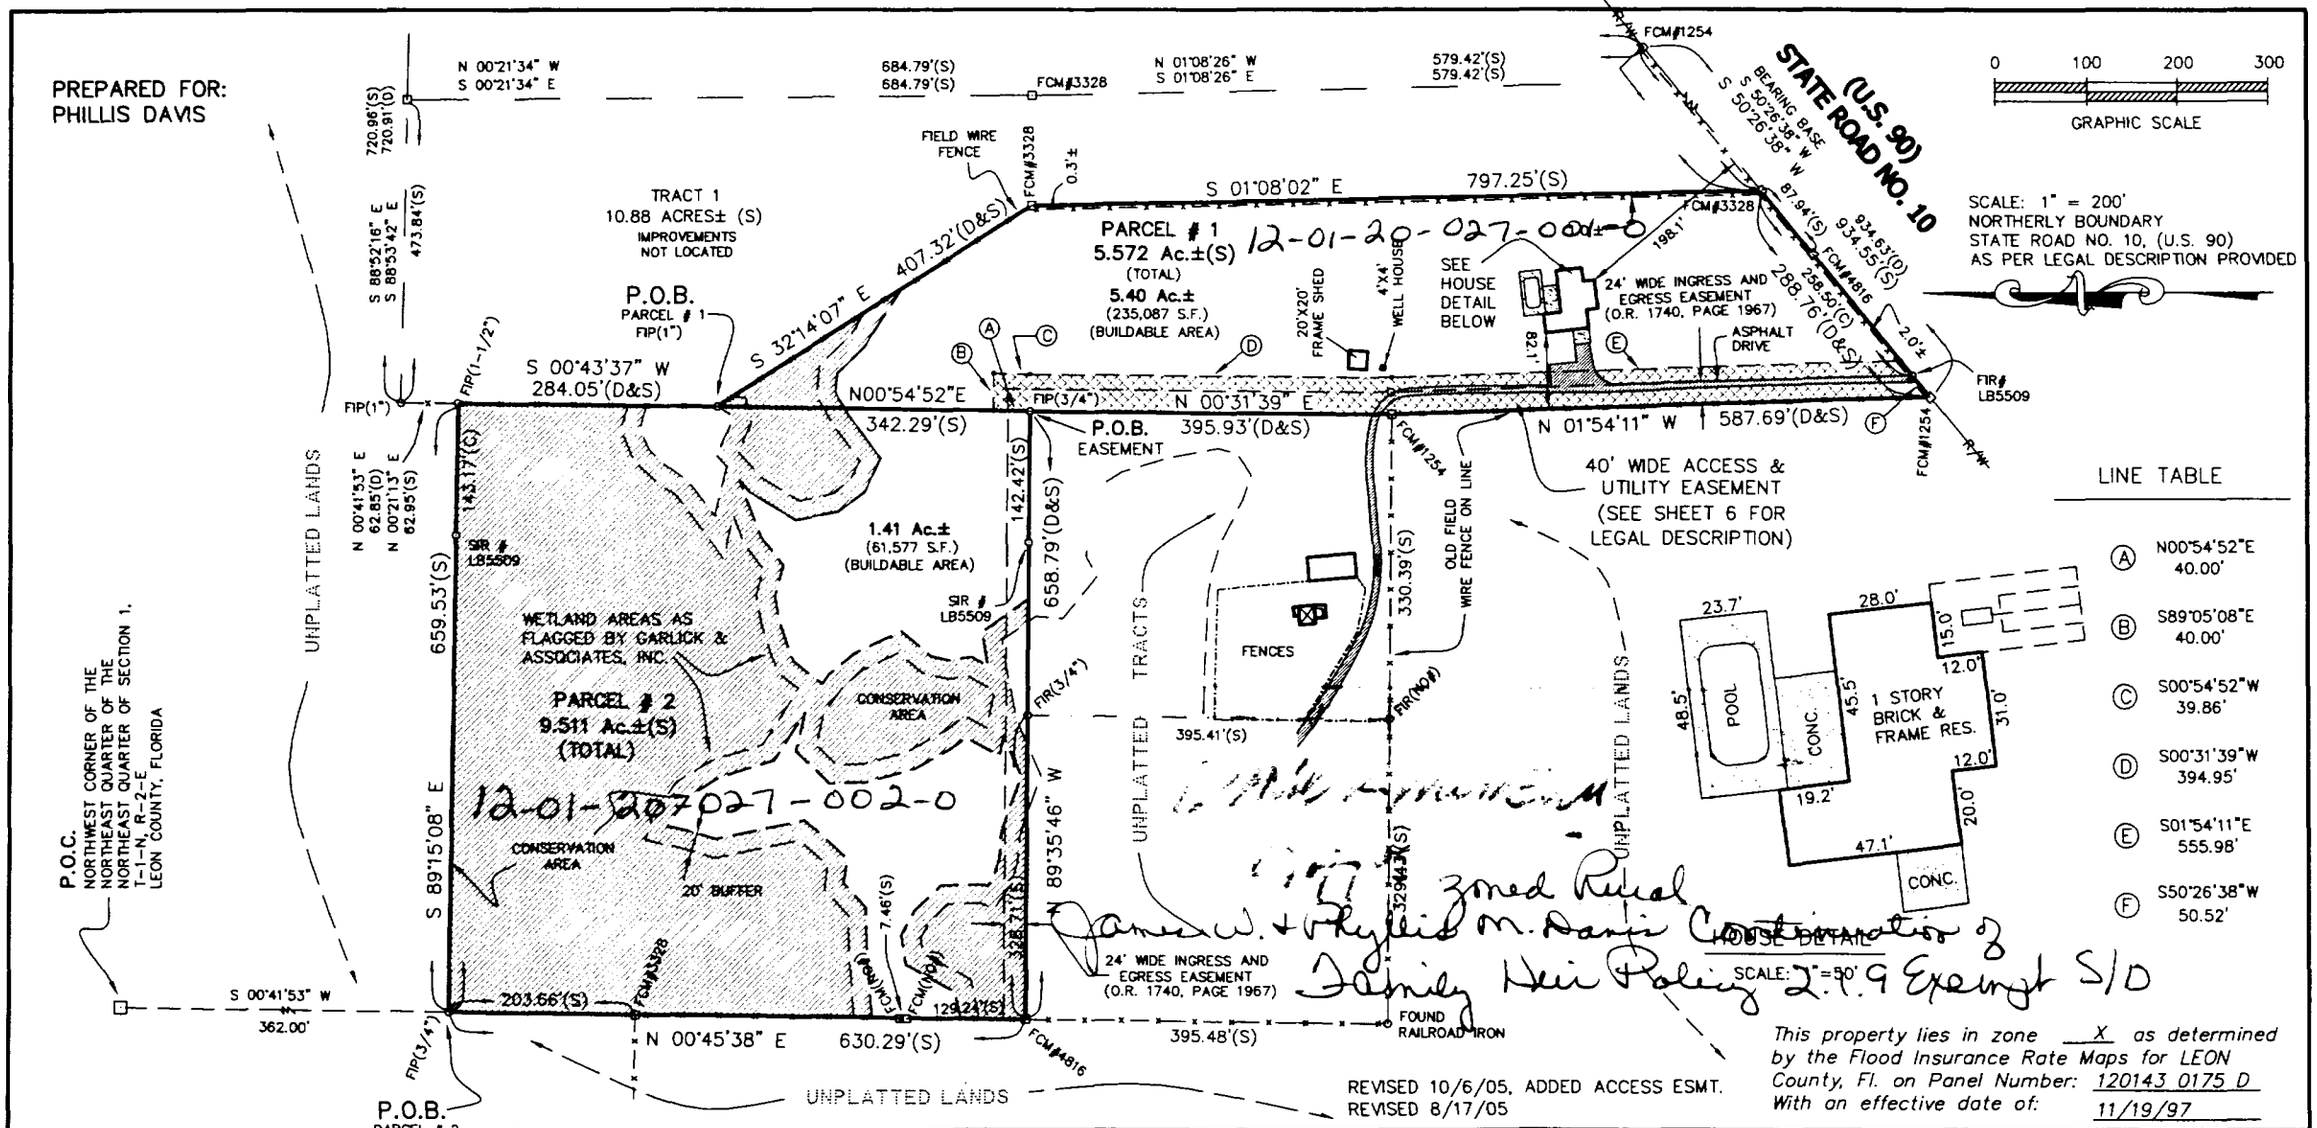

LINE TABLE

(A)	N00°54'52"E 40.00'
(B)	S89°05'08"E 40.00'
(C)	S00°54'52"W 39.86'
(D)	S00°31'39"W 394.95'
(E)	S01°54'11"E 555.98'
(F)	S50°26'38"W 50.52'

Zoned Rural
James W. + Phyllis M. Davis Conservation of Family Heir Policy 2.9.9 Exempt S/D

This property lies in zone X *as determined by the Flood Insurance Rate Maps for LEON County, Fl. on Panel Number:* 120143 0175 D
With an effective date of: 11/19/97

REVISED 10/6/05, ADDED ACCESS ESMT.
REVISED 8/17/05

File Copy

GARY G. ALLEN
Registered Land Surveyor, Inc.
4101 Apalachee Parkway
Tallahassee, Florida 32311

Phone: (850)-877-0541
Fax: (850)-877-0041
E-mail: garyallen05@comcast.net

DESCRIPTION:	PHILLIS DAVIS PROPERTY		
	ON U.S. 90 EAST (PARCEL # 1201200270000)		
SECTION: 1	SURVEY DATE: 7/27/05		
TOWNSHIP: 1-NORTH			
RANGE: 2-EAST	FIELD BOOK NUMBER: SEE		
COUNTY: LEON	PAGE FILE		
RECORDED IN BOOK:	SCALE: 1"=200'		
PAGE:	DRAWING FILE NAME: 96-1168LP.DWG		
JOB No. 96-1168	RECERTIFIED:		

I hereby certify that this survey meets the minimum technical standards as established by chapter 61G17-6 of the Florida Administrative Code.

10-12-05
Date:

TONIE R. GREEN, P.S.M.
Professional Surveyor & Mapper
Florida Registration No. 4485

FOUNDATION ADDED:	BY:
FINAL ADDITIONS:	BY:
REVISION:	BY:

UNLESS IT BEARS THE SIGNATURE AND THE ORIGINAL RAISED SEAL OF A FLORIDA LICENSED SURVEYOR AND MAPPER, THIS DRAWING, SKETCH, PLAT OR MAP IS FOR INFORMATIONAL PURPOSES ONLY AND IS NOT VALID.

SHEET 3 OF 6

File Copy