Parcel ID Number	15-01-20-403-001-0 thru -007-0
Lex Number	Lex 003072
Subdivision Type	Creation of Equal or Larger
Approval Date	4/16/03

Allen Nobles & Associates, Inc.

TALLAHASSEE • CHIPLEY • DESTIN • PENSACOLA

PROFESSIONAL LAND SURVEYING, MAPPING, AND CIVIL ENGINEERING
LB#3293 EB#7990
2720 PABLO AVENUE
TALLAHASSEE, FLORIDA 32308
PH: 850-385-1179
FAX: 850-385-1404

File Copy

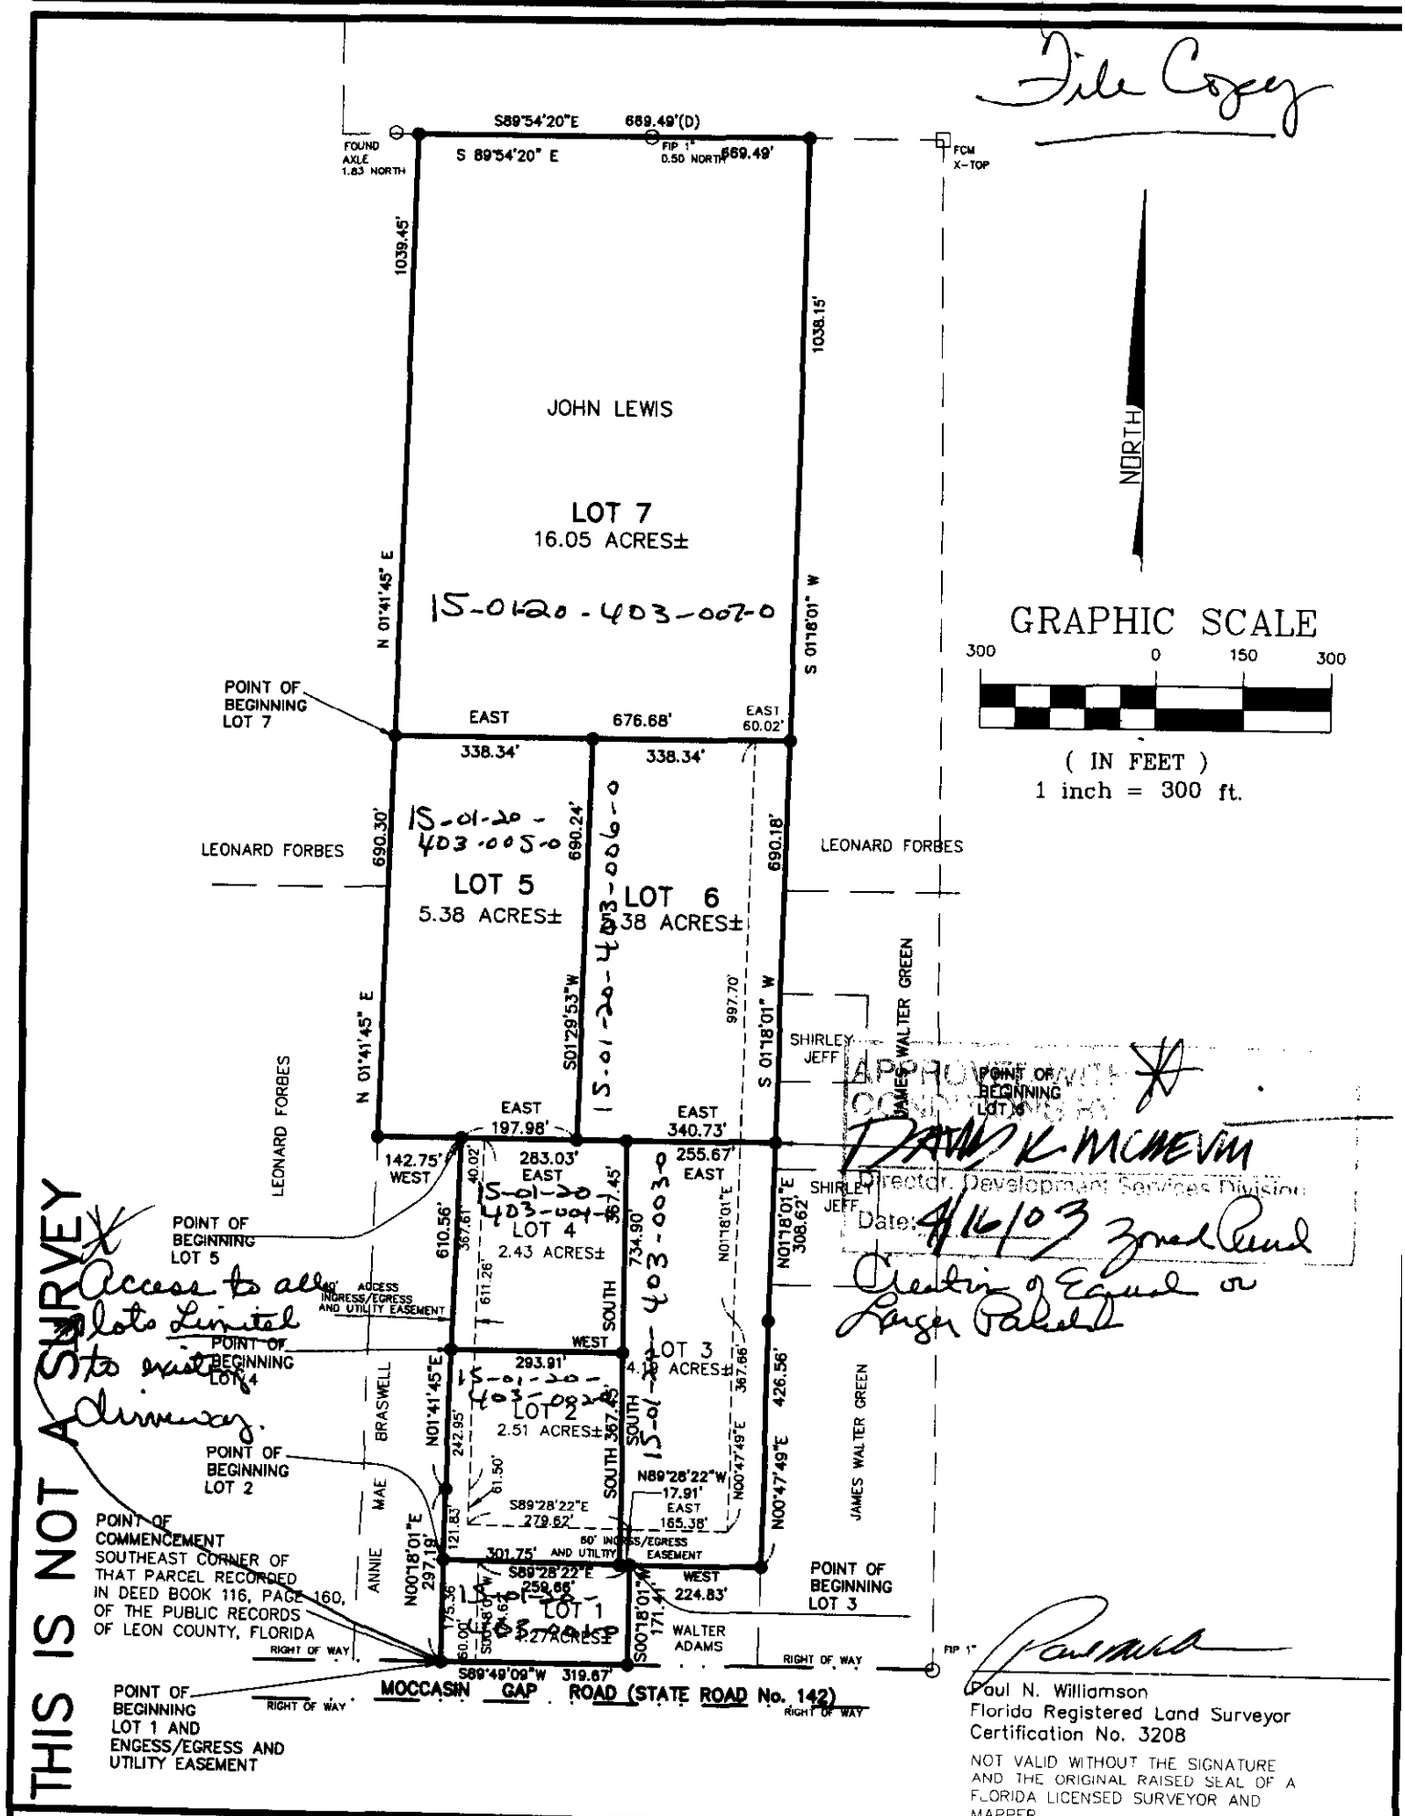

THIS IS NOT A SURVEY

Access to all lots Limited to exist driveway.

APPROVED WITH CONDITIONS BY
DAVID K. MCKEVIN
Director, Development Services Division
Date: 4/16/03
Zoned Rural
Creation of Equal or Larger Parcels

Paul N. Williamson
Florida Registered Land Surveyor
Certification No. 3208

NOT VALID WITHOUT THE SIGNATURE AND THE ORIGINAL RAISED SEAL OF A FLORIDA LICENSED SURVEYOR AND MAPPER

SKETCH OF DESCRIPTION OF:

LOTS 1 – 7
JOHN LEWIS PROPERTY

CLIENT: JOHN LEWIS

SCALE: 1" = 300'	JOB NO: 2918-037	SHEET	
DATE: 3/06/03	FIELDBOOK:	1	
DRAWN BY: PICKLES	CAD NO: 2918.037.1	OF	
REVISED:	PLOT DATE:	9	