Parcel ID Number	14-16-20-006-000-0
Lex Number	Lex_020040
Subdivision Type	_Boundary Settlement
Approval Date	_5/5/03

Allen Nobles & Associates, Inc.

TALLAHASSEE • CHIPLEY • DESTIN • PENSACOLA

PROFESSIONAL LAND SURVEYING, MAPPING, AND CIVIL ENGINEERING
LB#3293 EB#7990
2720 PABLO AVENUE
TALLAHASSEE, FLORIDA 32308
PH: 850-385-1179
FAX: 850-385-1404

ABBREVIATIONS:

CH	= CHORD DISTANCE	FIPC	= FOUND IRON PIPE, CRIMPED
CHB	= CHORD BEARING	I	= INCLUDED, DELTA OR CENTRAL ANGLE
ELEC	= ELECTRIC	L	= ARC LENGTH
EOP	= EDGE OF PAVEMENT	LB#	= LAND BUSINESS NUMBER
FCM	= CONCRETE MONUMENT, 4"x4" UNLESS OTHERWISE SHOWN	LS#	= SURVEYOR REGISTRATION NUMBER
FIRC	= FOUND IRON ROD AND CAP 5/8", UNLESS OTHERWISE SHOWN	OU	= OVERHEAD UTILITY LINES
		P.O.B.	= POINT OF BEGINNING
		P.O.C.	= POINT OF COMMENCEMENT
		R	= RADIUS, RANGE
		R/W	= RIGHT-OF-WAY
		SIRC	= SET IRON ROD 5/8" WITH CAP MARKED LB#3293
		T	= TOWNSHIP
		(C)	= CALCULATED MEASUREMENT FROM FIELD SURVEY
		(P)	= INFORMATION TAKEN FROM RECORD PLAT
		(S)	= MEASUREMENT FROM SURVEY

APPROVED BY:
Director, Development Services Division
Date: 5/5/

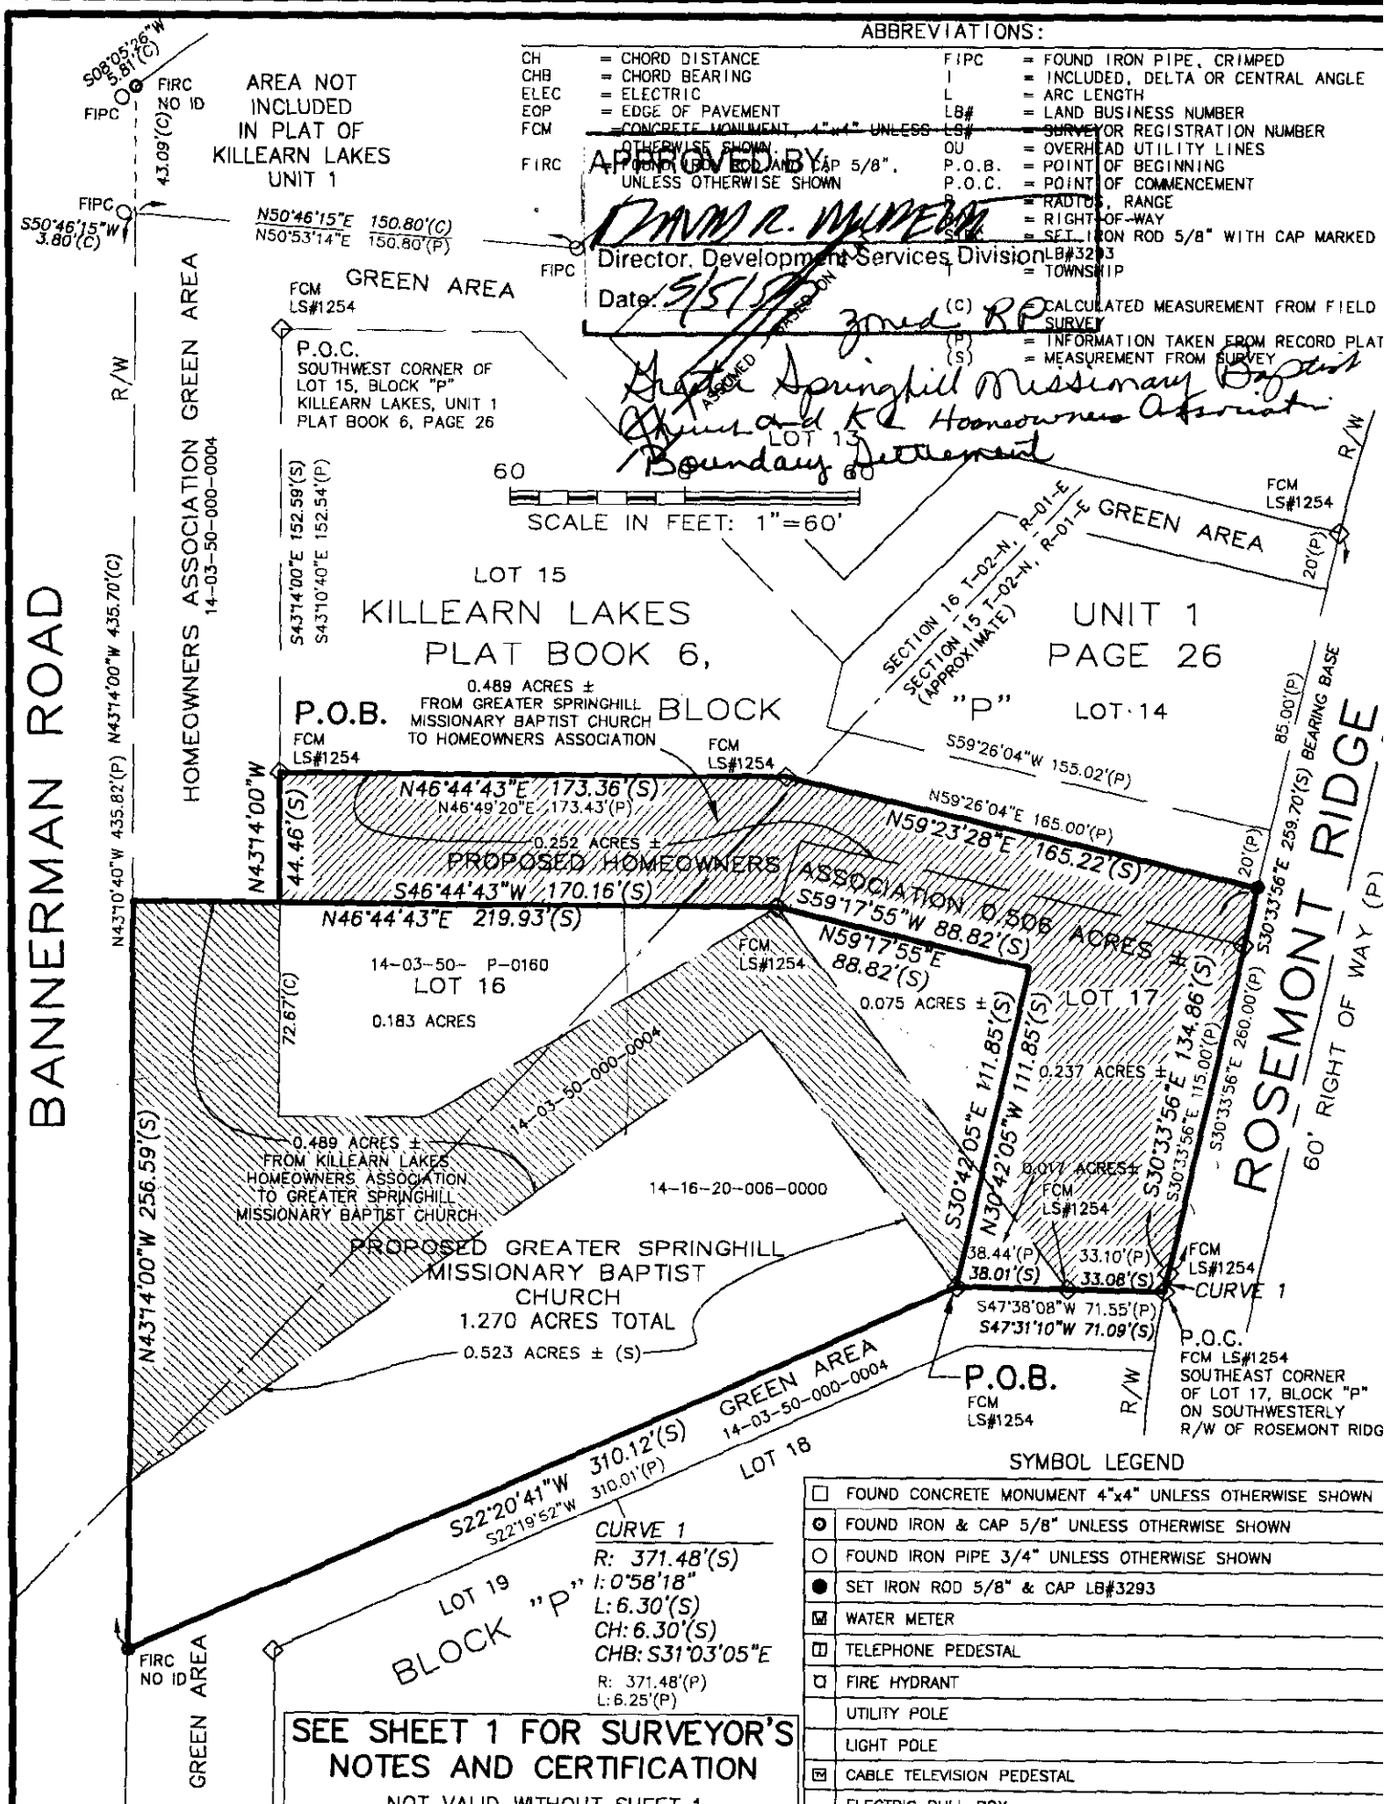

SYMBOL LEGEND

□	FOUND CONCRETE MONUMENT 4"x4" UNLESS OTHERWISE SHOWN
⊙	FOUND IRON & CAP 5/8" UNLESS OTHERWISE SHOWN
○	FOUND IRON PIPE 3/4" UNLESS OTHERWISE SHOWN
●	SET IRON ROD 5/8" & CAP LB#3293
W	WATER METER
T	TELEPHONE PEDESTAL
	FIRE HYDRANT
	UTILITY POLE
	LIGHT POLE
TV	CABLE TELEVISION PEDESTAL
	ELECTRIC PULL BOX

SEE SHEET 1 FOR SURVEYOR'S NOTES AND CERTIFICATION
NOT VALID WITHOUT SHEET 1

PROPOSED BOUNDARY LAYOUT FOR:
GREATER SPRINGHILL MISSIONARY BAPTIST CHURCH
2998 BANNERMAN ROAD
PROPOSED BOUNDARIES

CLIENT: MOORE, BASS CONSULTING, INC.

SCALE: 1"=60'	PROJECT NO.: 4148.001	SHEET 4 OF 5
SURVEY DATE: 01/29/02	FIELDBOOK: 655/2	
DRAWN BY: MKM	CAD NO.: 4148-001	
REVISED:	PLOT DATE:	