Parcel ID Number	12-29-20-011-000-0
Lex Number	Lex030090
Subdivision Type	2.1.9.
Approval Date	6/3/03

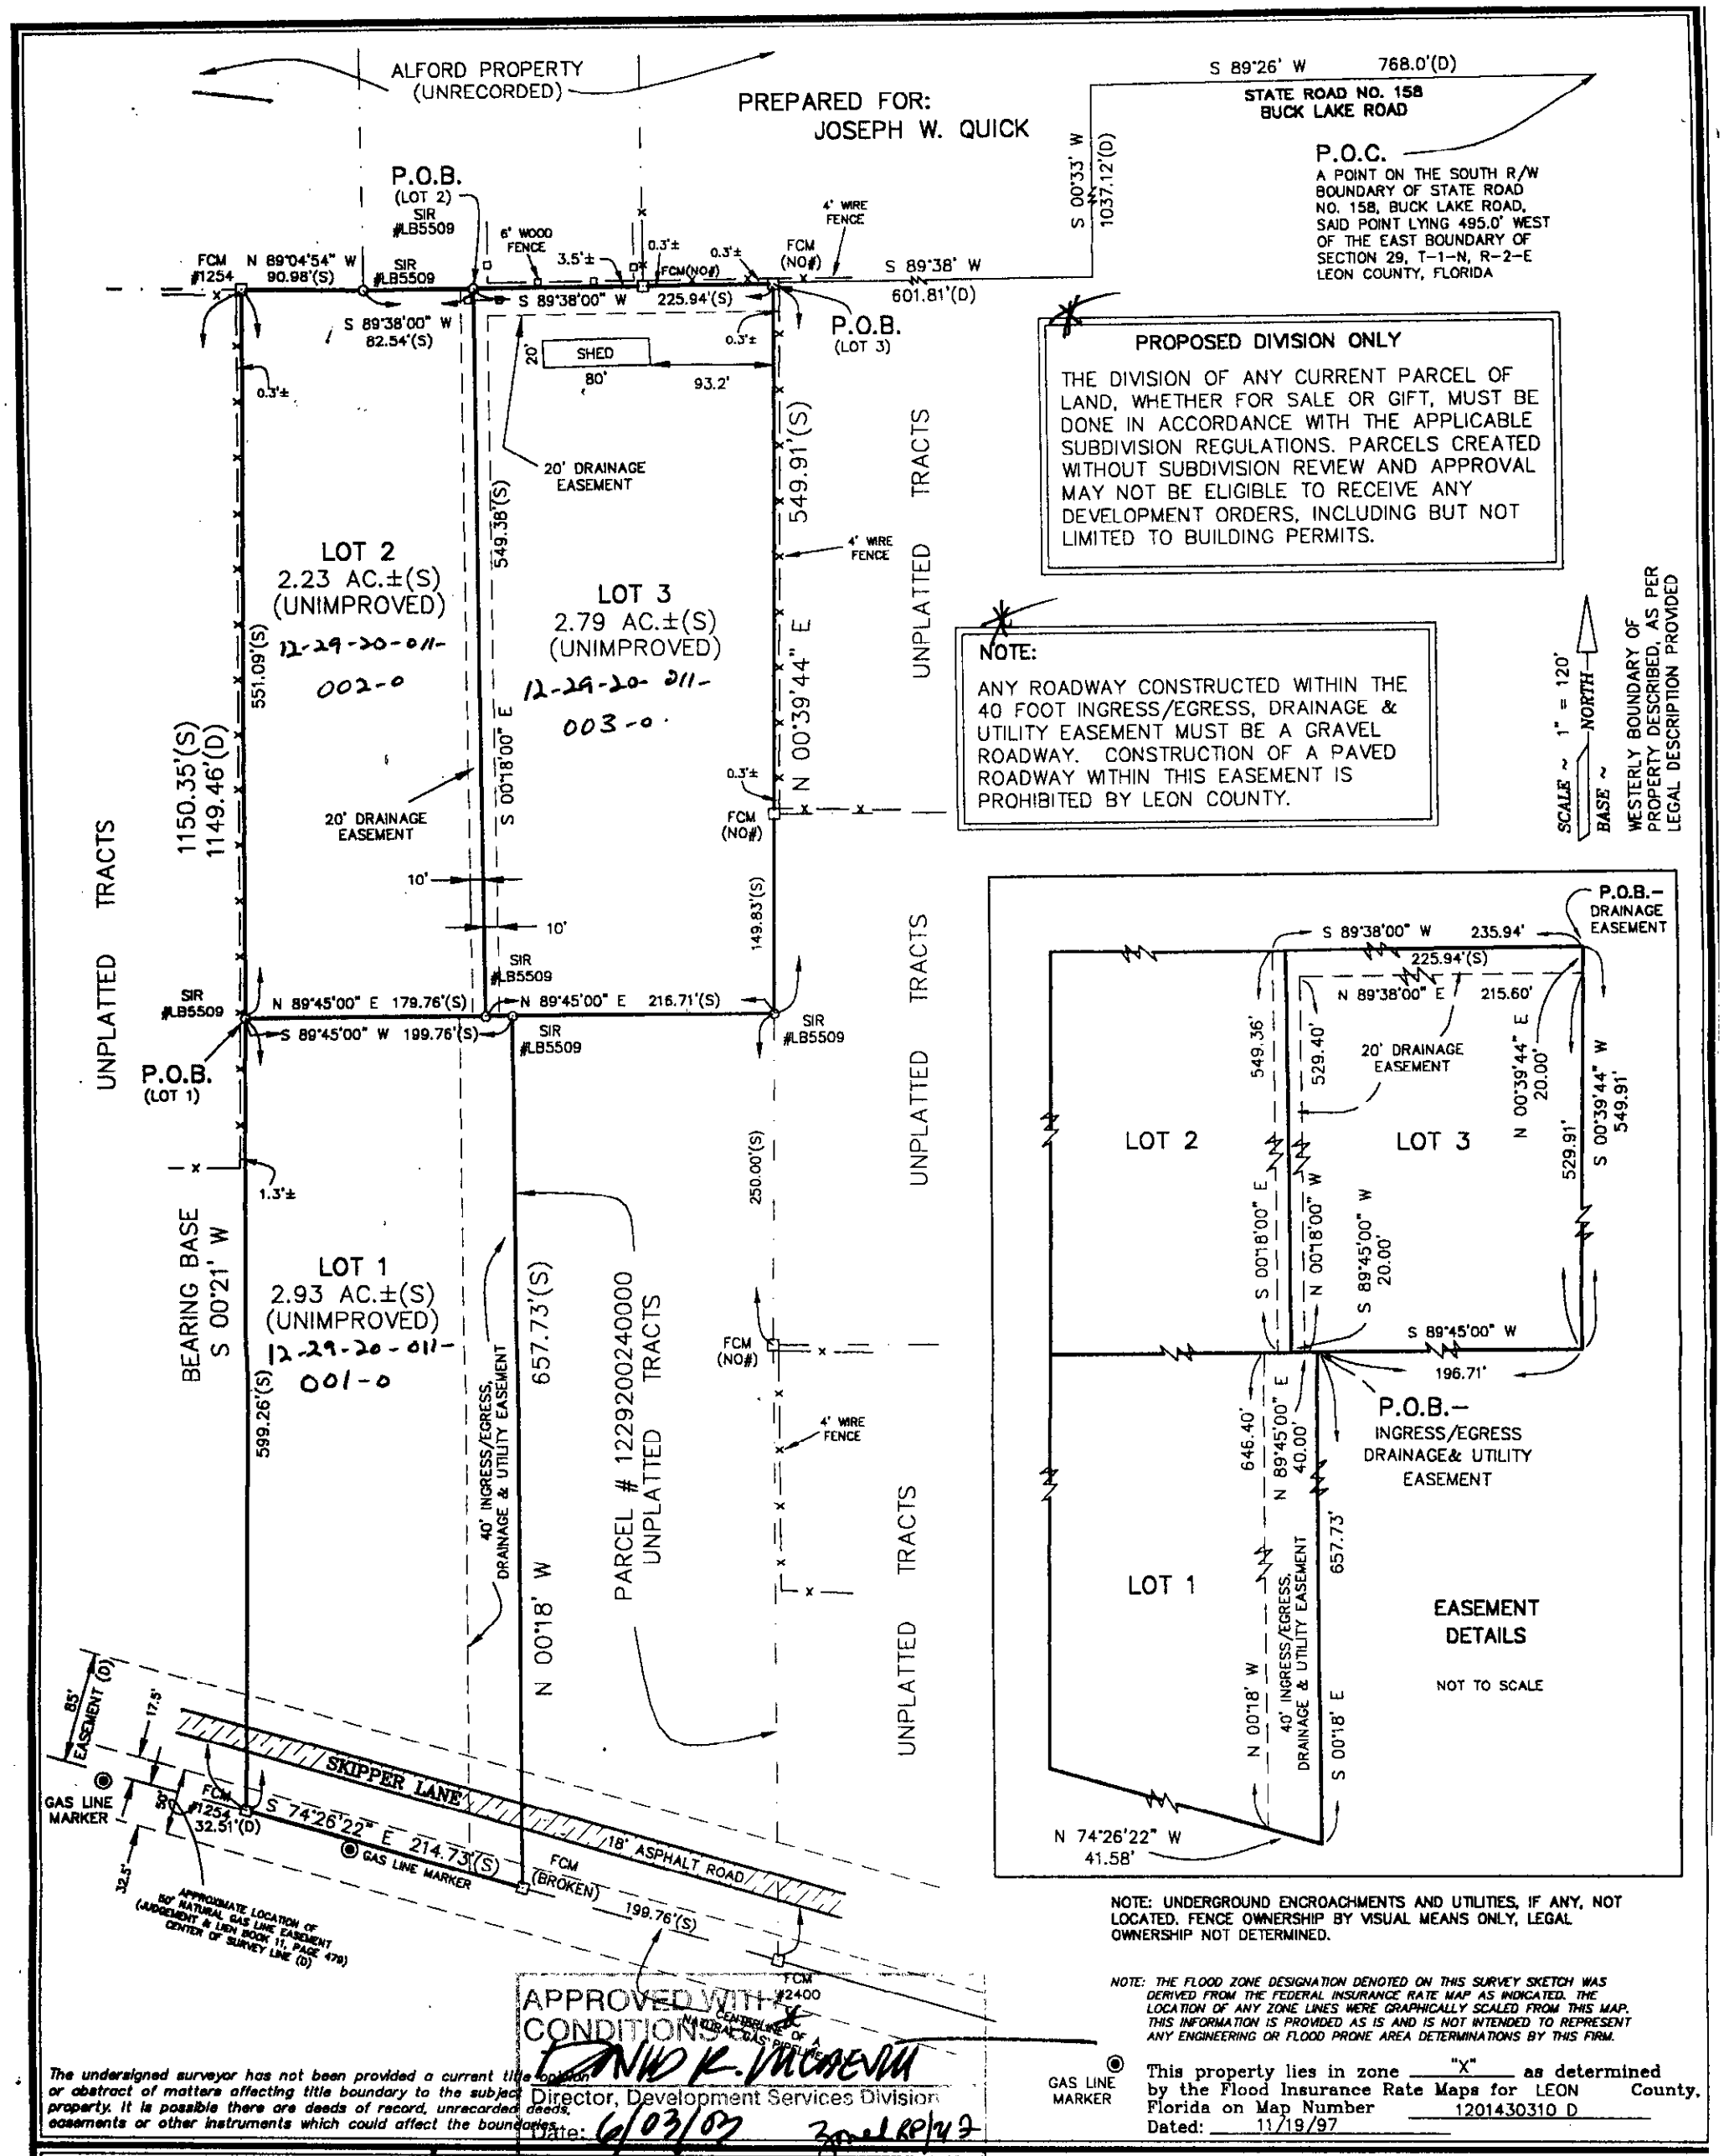

NOTE: UNDERGROUND ENCROACHMENTS AND UTILITIES, IF ANY, NOT LOCATED. FENCE OWNERSHIP BY VISUAL MEANS ONLY, LEGAL OWNERSHIP NOT DETERMINED.

NOTE: THE FLOOD ZONE DESIGNATION DENOTED ON THIS SURVEY SKETCH WAS DERIVED FROM THE FEDERAL INSURANCE RATE MAP AS INDICATED. THE LOCATION OF ANY ZONE LINES WERE GRAPHICALLY SCALED FROM THIS MAP. THIS INFORMATION IS PROVIDED AS IS AND IS NOT INTENDED TO REPRESENT ANY ENGINEERING OR FLOOD PRONE AREA DETERMINATIONS BY THIS FIRM.

The undersigned surveyor has not been provided a current title opinion or abstract of matters affecting title boundary to the subject property. It is possible there are deeds of record, unrecorded deeds, easements or other instruments which could affect the boundaries.

GAS LINE MARKER

This property lies in zone "X" as determined by the Flood Insurance Rate Maps for LEON County, Florida on Map Number 1201430310 D
Dated: 11/19/97

LEGEND (GENERAL)	
F.C.M.	FOUND CONCRETE MONUMENT
F.I.R.	FOUND IRON ROD
F.I.P.	FOUND IRON PIPE
S.C.M.	SET 4" X 4" CONC. MONUMENT W/ CAP #4016
S.I.R.	SET IRON ROD WITH CAP #5509 (5/8" ROD)
(P)	PLAT DISTANCE AND/OR BEARING
(S)	SURVEY DISTANCE AND/OR BEARING
(D)	DEED DISTANCE AND/OR BEARING
(C)	CALCULATED DISTANCE AND/OR BEARING

LEGEND (BEARINGS)	LEGEND (CURVES)
N = NORTH	Δ = DELTA ANGLE
S = SOUTH	R = RADIUS
E = EAST	L = CURVE LENGTH
W = WEST	CL= CHORD LENGTH
° = DEGREES	CB = CHORD BEARING
' = MINUTES	R/W = RIGHT OF WAY
" = SECONDS	

LEGEND (DISTANCES)
ALL DISTANCES ARE IN ACCORDANCE WITH THE UNITED STATES STANDARD
' = FEET

Quick Policy 2.1.9 Exempt S/D

GARY G. ALLEN
Registered Land Surveyor, Inc.
Tallahassee, Florida 32311 4101 Apalachee Parkway Phone: (850)-877-0541

DESCRIPTION: BOUNDARY SURVEY OF THE: QUICK 2.1.9 SUBDIVISION,
DESCRIPTIONS ARE BY METES AND BOUNDS, SEE ATTACHED

SEC. 29 TWP. 1-NORTH RNG. 2-EAST RECORDED IN _____ BOOK _____
DATE OF SURVEY 5/1/03 PAGE _____, IN LEON COUNTY, FLORIDA
FIELD BOOK 639 PAGE 40
SCALE 1" = 120'
JOB No. 03-599
FILE No. 03-599A.DWG

I hereby certify that this survey meets the minimum technical standards as established by chapter 61G17-6 of the Florida Administrative Code.

GARY G. ALLEN, P.S.M.
Professional Surveyor and Mapper
Florida Registration No. 4016

DATE: 5-29-2003

DRAWN BY: C.N.
REVISED: 8/27/03, RML
REVISED: 8/28/03, RML

"UNLESS IT BEARS THE SIGNATURE AND THE ORIGINAL RAISED SEAL OF A FLORIDA LICENSED SURVEYOR AND MAPPER THIS DRAWING, SKETCH, PLAT OR MAP IS FOR INFORMATIONAL PURPOSES ONLY AND IS NOT VALID."