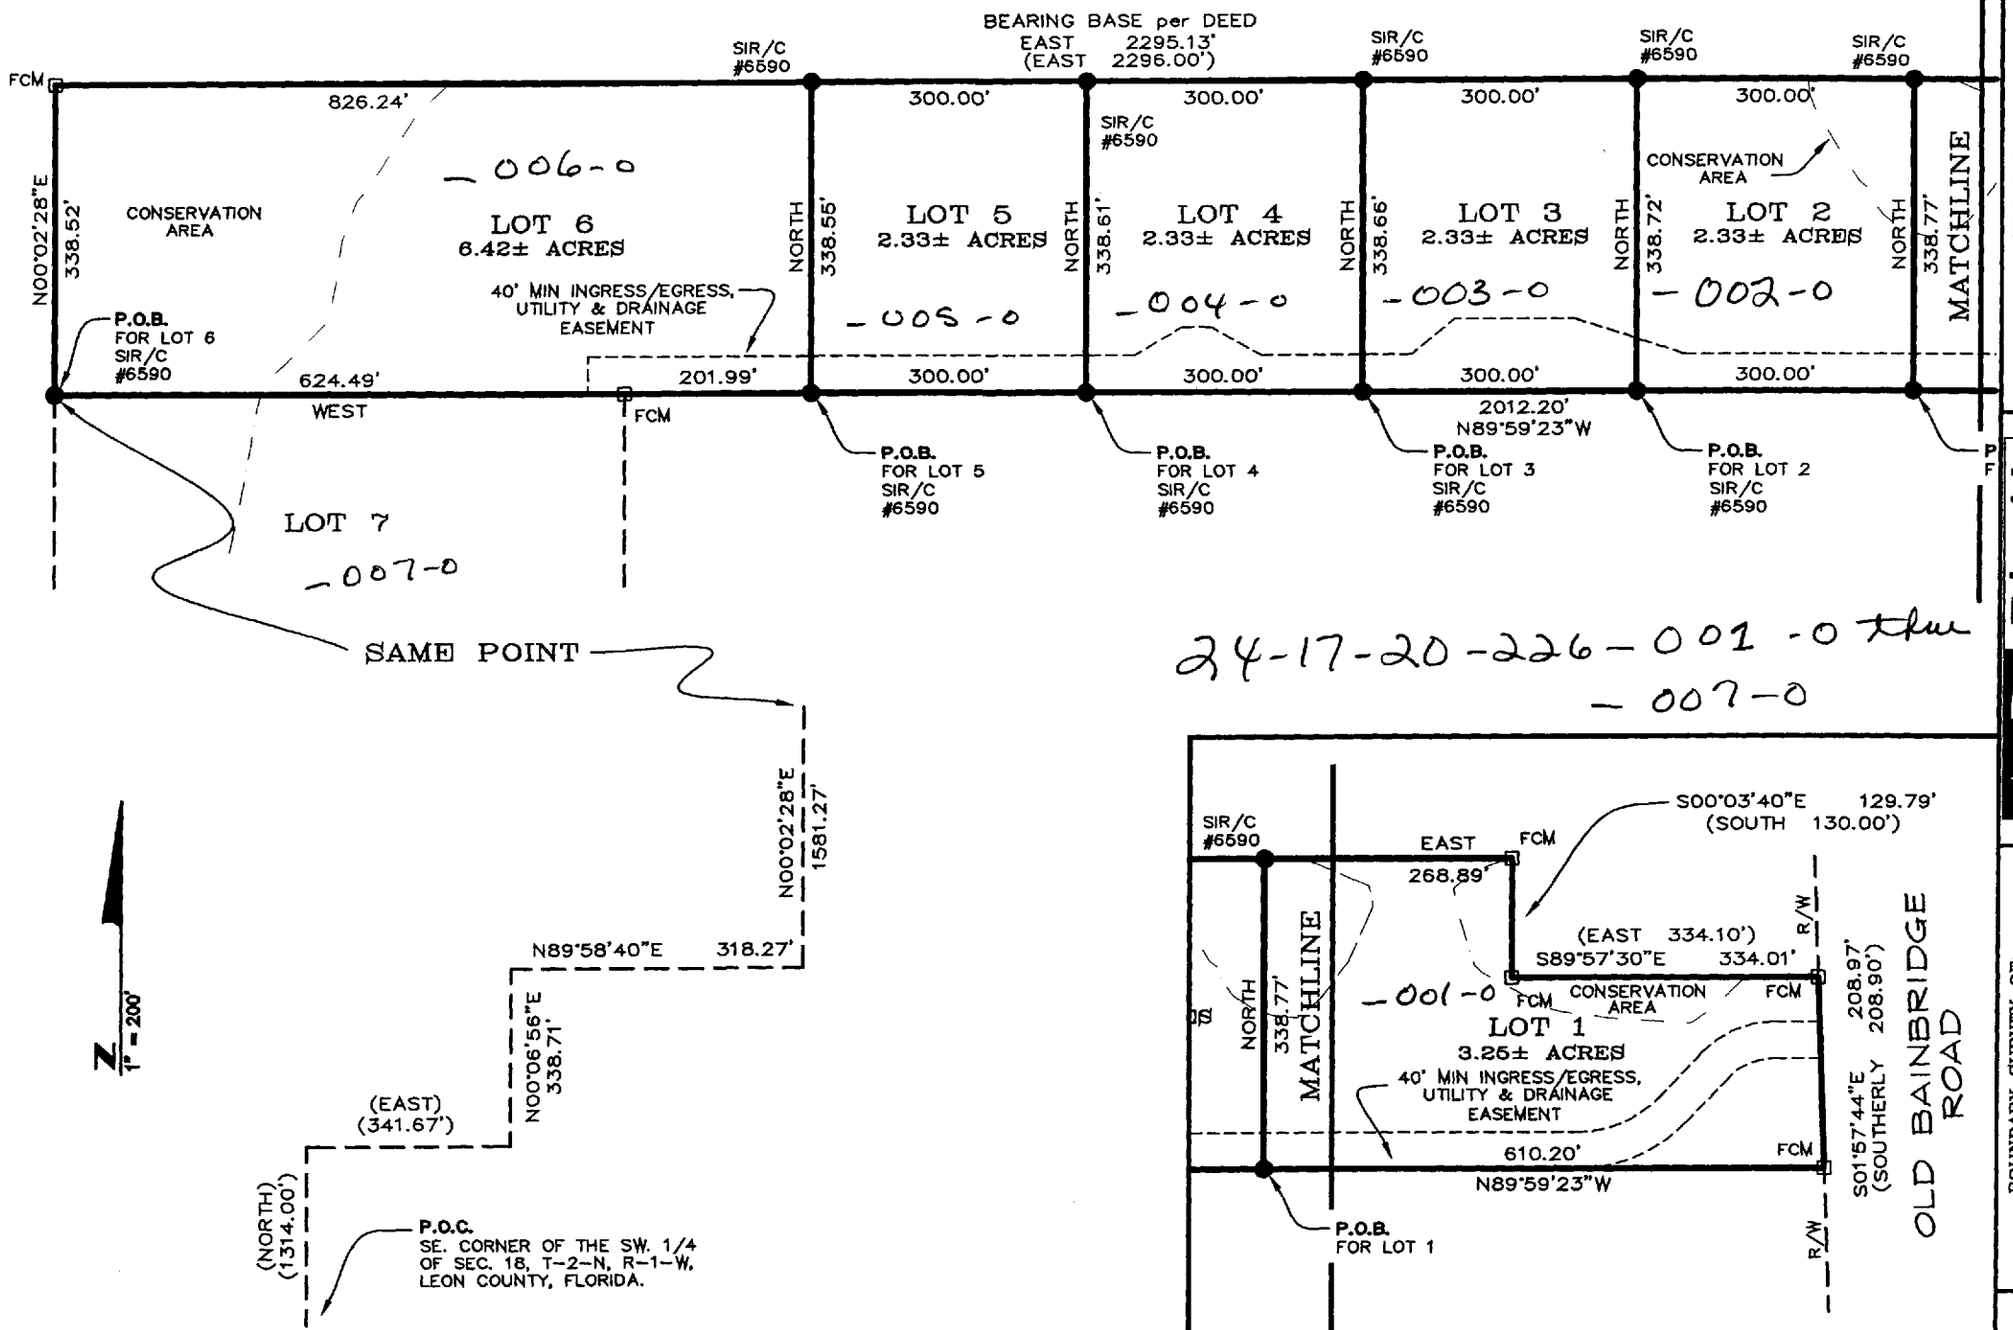

A.D. Platt & ASSOCIATES, INC. • LAND SURVEYORS
489 JOHN KNOX ROAD, TALLAHASSEE, FL. 32303
PHONE: (850) 385-1036 FAX: (850) 385-1108
LICENSED BUSINESS No. 6590

BOUNDARY SURVEY OF:
PROPOSED LIMITED PARTITION OF 49.51± ACRES IN SECTION 17 & 18, TOWNSHIP 2 NORTH, RANGE 1 WEST, LEON COUNTY, FLORIDA

DRAWING: 7930-LP
PROJECT: 7930

Page 6 of 7

SHEET 6 OF 7
LOT 1-6

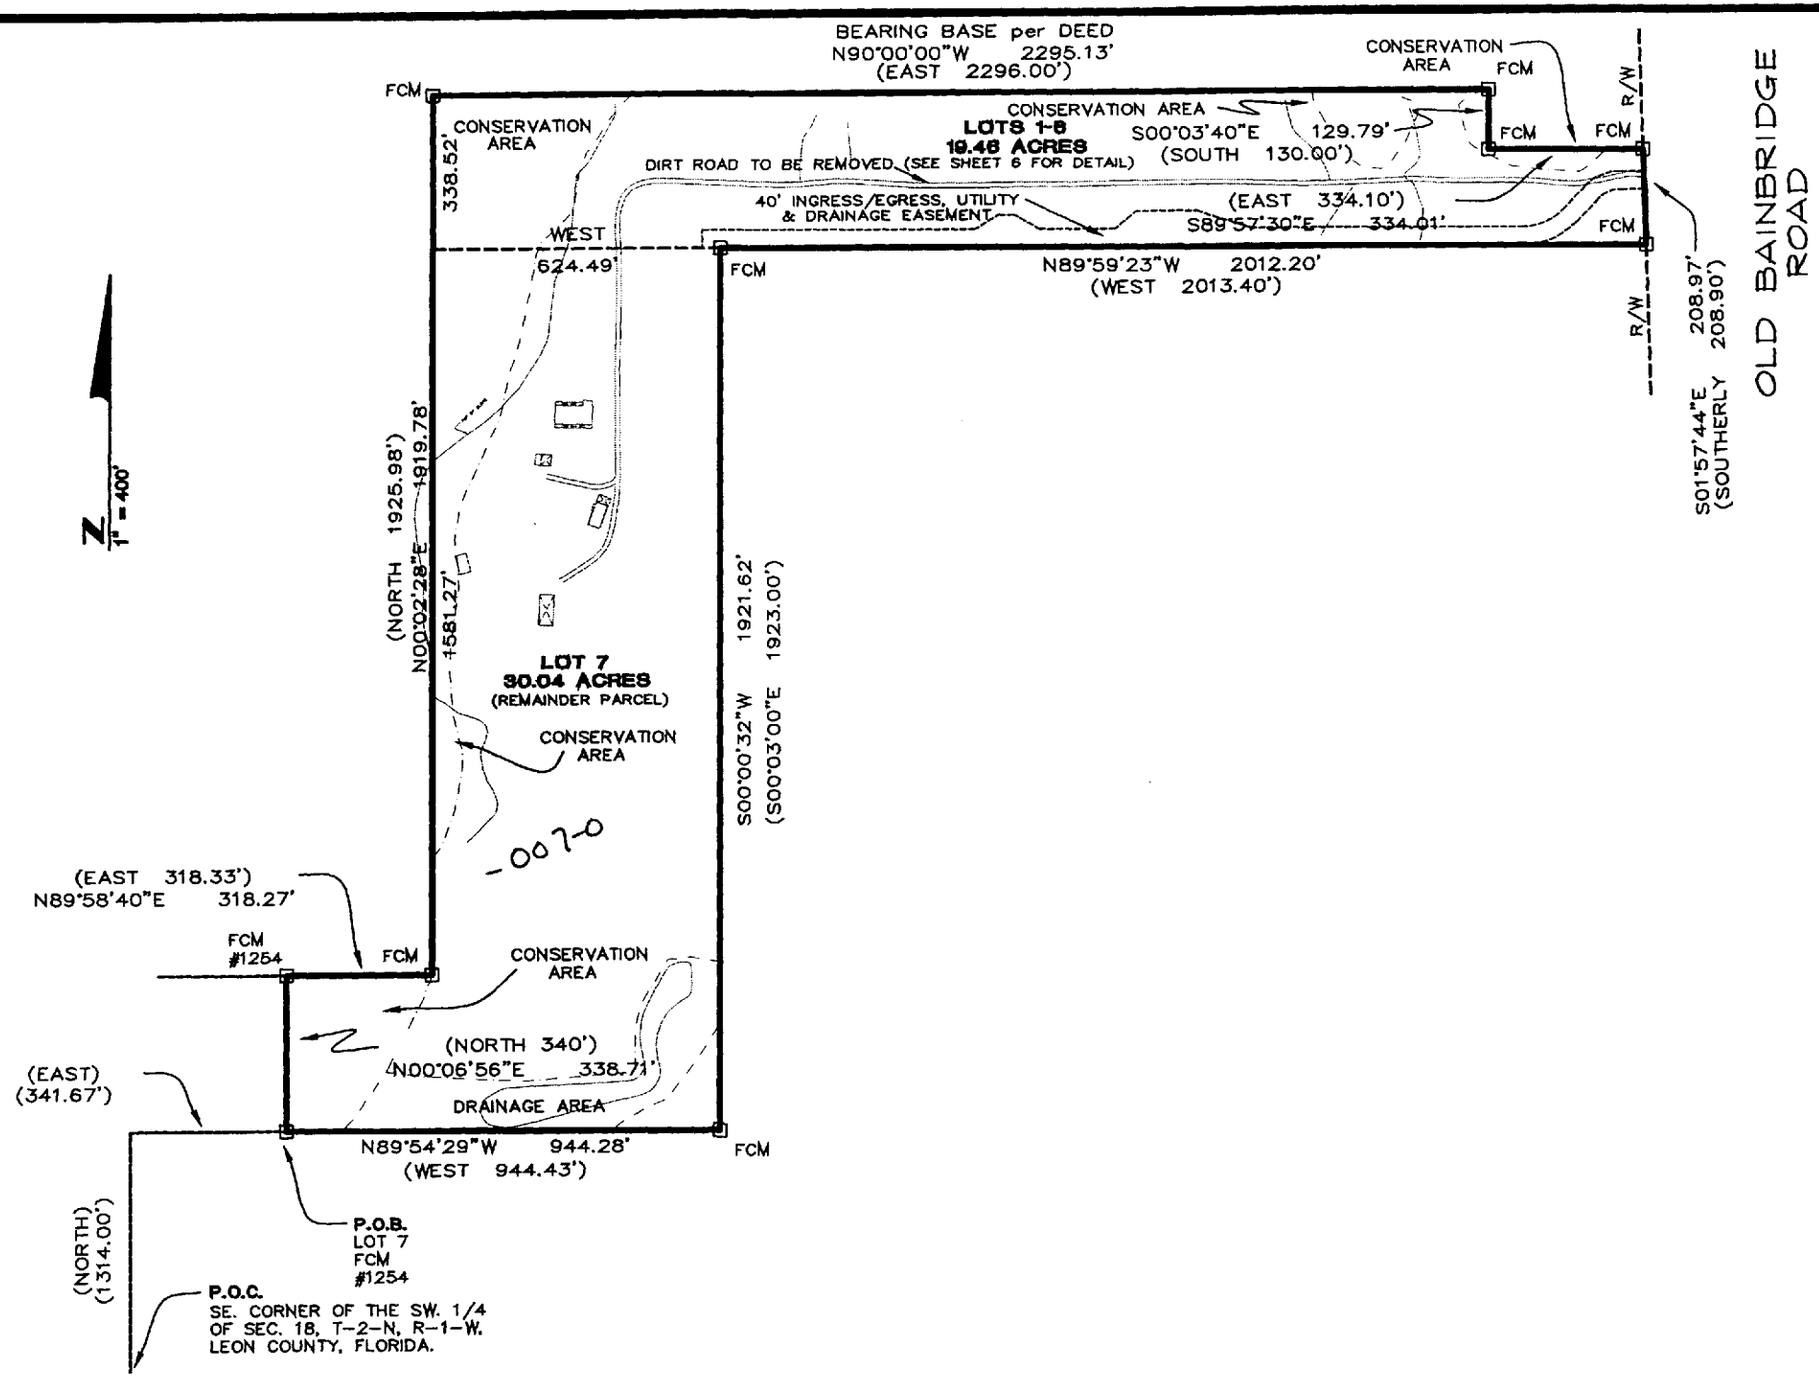

SHEET 5 OF 7
LOT 7 (REMAINDER PARCEL)

CERTIFIED TO:

RICHARD JACKSON

Page 527

A.D. Platt

& ASSOCIATES, INC. • LAND SURVEYORS
489 JOHN KNOX ROAD, TALLAHASSEE, FL. 32303
PHONE: (850) 385-1036 FAX: (850) 385-1108
LICENSED BUSINESS No. 6590

BOUNDARY SURVEY OF:
PROPOSED LIMTED PARTITION OF
49.51± ACRES IN SECTION 17 & 18,
TOWNSHIP 2 NORTH, RANGE 1 WEST,
LEON COUNTY, FLORIDA

DRAWING:
7930-LP

PROJECT:
7930