TALLAHASSEE/LEON COUNTY LAND ID PROJECT

DOCUMENT SUMMARY

Project Name: Lake Mary Ann Subdivision

PETS Activity Number: LPA04034

Project Type: Type B

Description: 14-26-20-205-0000 ; 203-0000 ; 603-0000

Submittal Date: 11/17/4 Scan Date: 11/18/4

Status: **Under Review** **Conditional Approval** **Approved**

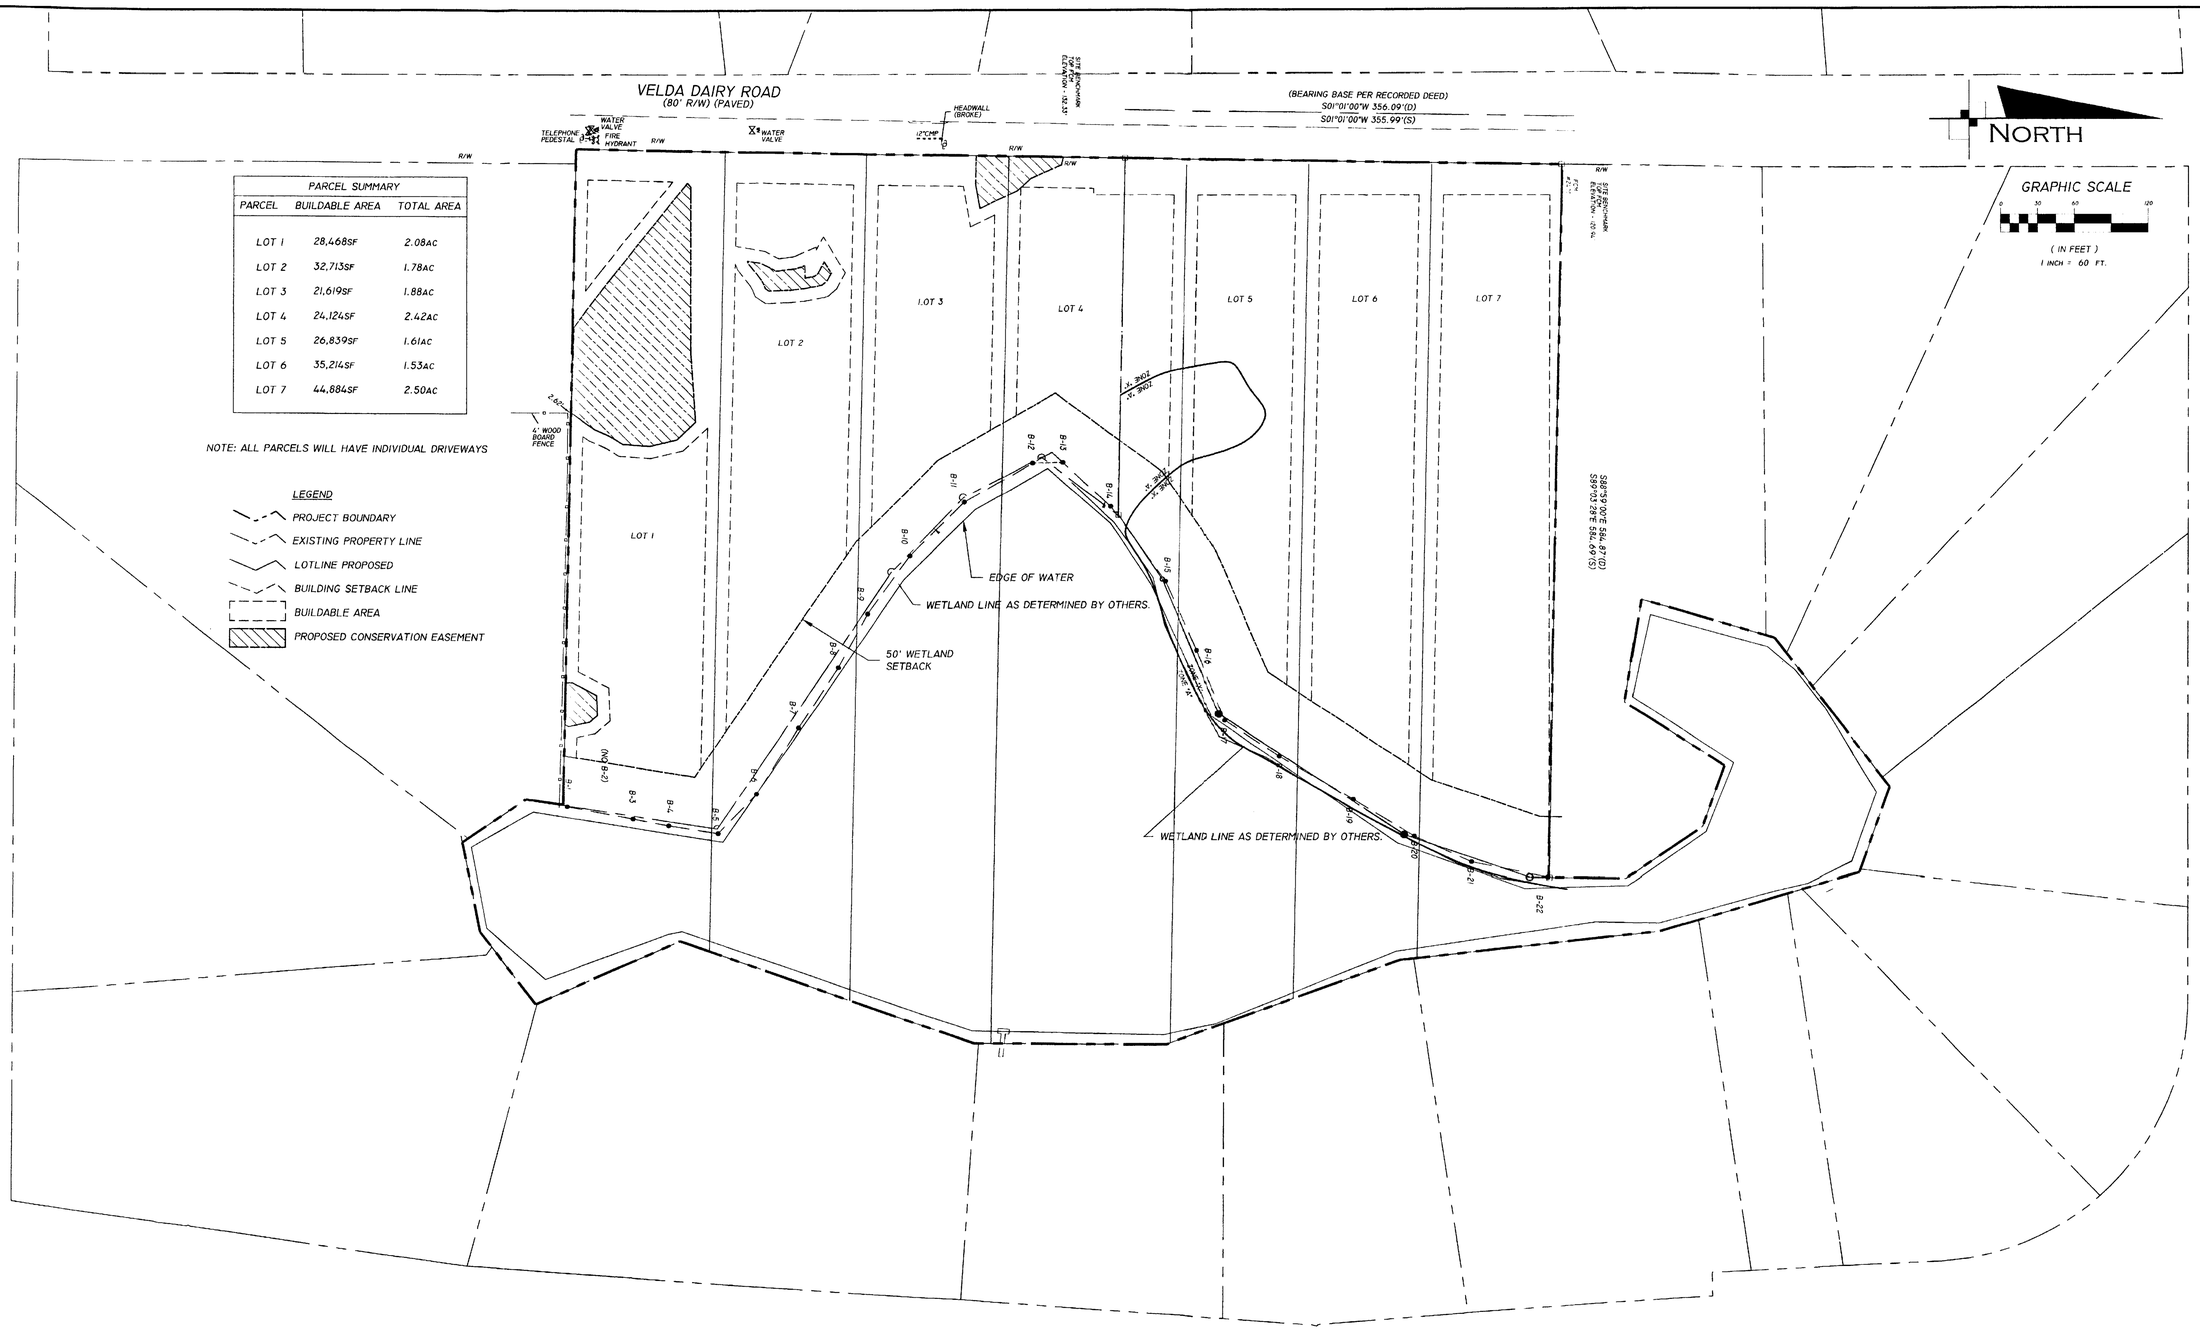

PARCEL SUMMARY		
PARCEL	BUILDABLE AREA	TOTAL AREA
LOT 1	28,468SF	2.08AC
LOT 2	32,713SF	1.78AC
LOT 3	21,619SF	1.88AC
LOT 4	24,124SF	2.42AC
LOT 5	26,839SF	1.61AC
LOT 6	35,214SF	1.53AC
LOT 7	44,884SF	2.50AC

NOTE: ALL PARCELS WILL HAVE INDIVIDUAL DRIVEWAYS

LEGEND

- PROJECT BOUNDARY
- EXISTING PROPERTY LINE
- LOTLINE PROPOSED
- BUILDING SETBACK LINE
- BUILDABLE AREA
- PROPOSED CONSERVATION EASEMENT

	INITIAL	DATE	NO.	BY	REVISIONS	DATE
FIELD BOOK						
DRAWN BY	MKS					
SURVEYED BY						
CHECKED BY						
SCALE: AS SHOWN						

L & W ENGINEERING, INC.
CIVIL AND TRANSPORTATION ENGINEERING
LAND USE PLANNING ENVIRONMENTAL PERMITTING
CA8225
2840 REMINGTON GREEN CIRCLE, SUITE E
TALLAHASSEE, FLORIDA 32308
PHONE 850/298-4213
FAX 850/298-4498

CLIENT
MR. JOHN GRIFFIN
TALLAHASSEE, FLORIDA

PROJECT
LAKE MARYANN
SUBDIVISION

SHEET TITLE
PRELIMINARY
LOT LAYOUT

COMPUTER FILE - 1153.001.00-BASE.DWG
FILE NO.
PROJECT NO.

SHEET
OF