TALLAHASSEE/LEON COUNTY LAND ID PROJECT

DOCUMENT SUMMARY

Project Name: San Miguel Subdivision

PETS Activity Number: LPA05015

Project Type: Type B

Description: 12-15-20-040-0000

Submittal Date: 5/4/5 Scan Date: 5/4/5

Status: **Under Review** **Conditional Approval** **Approved**

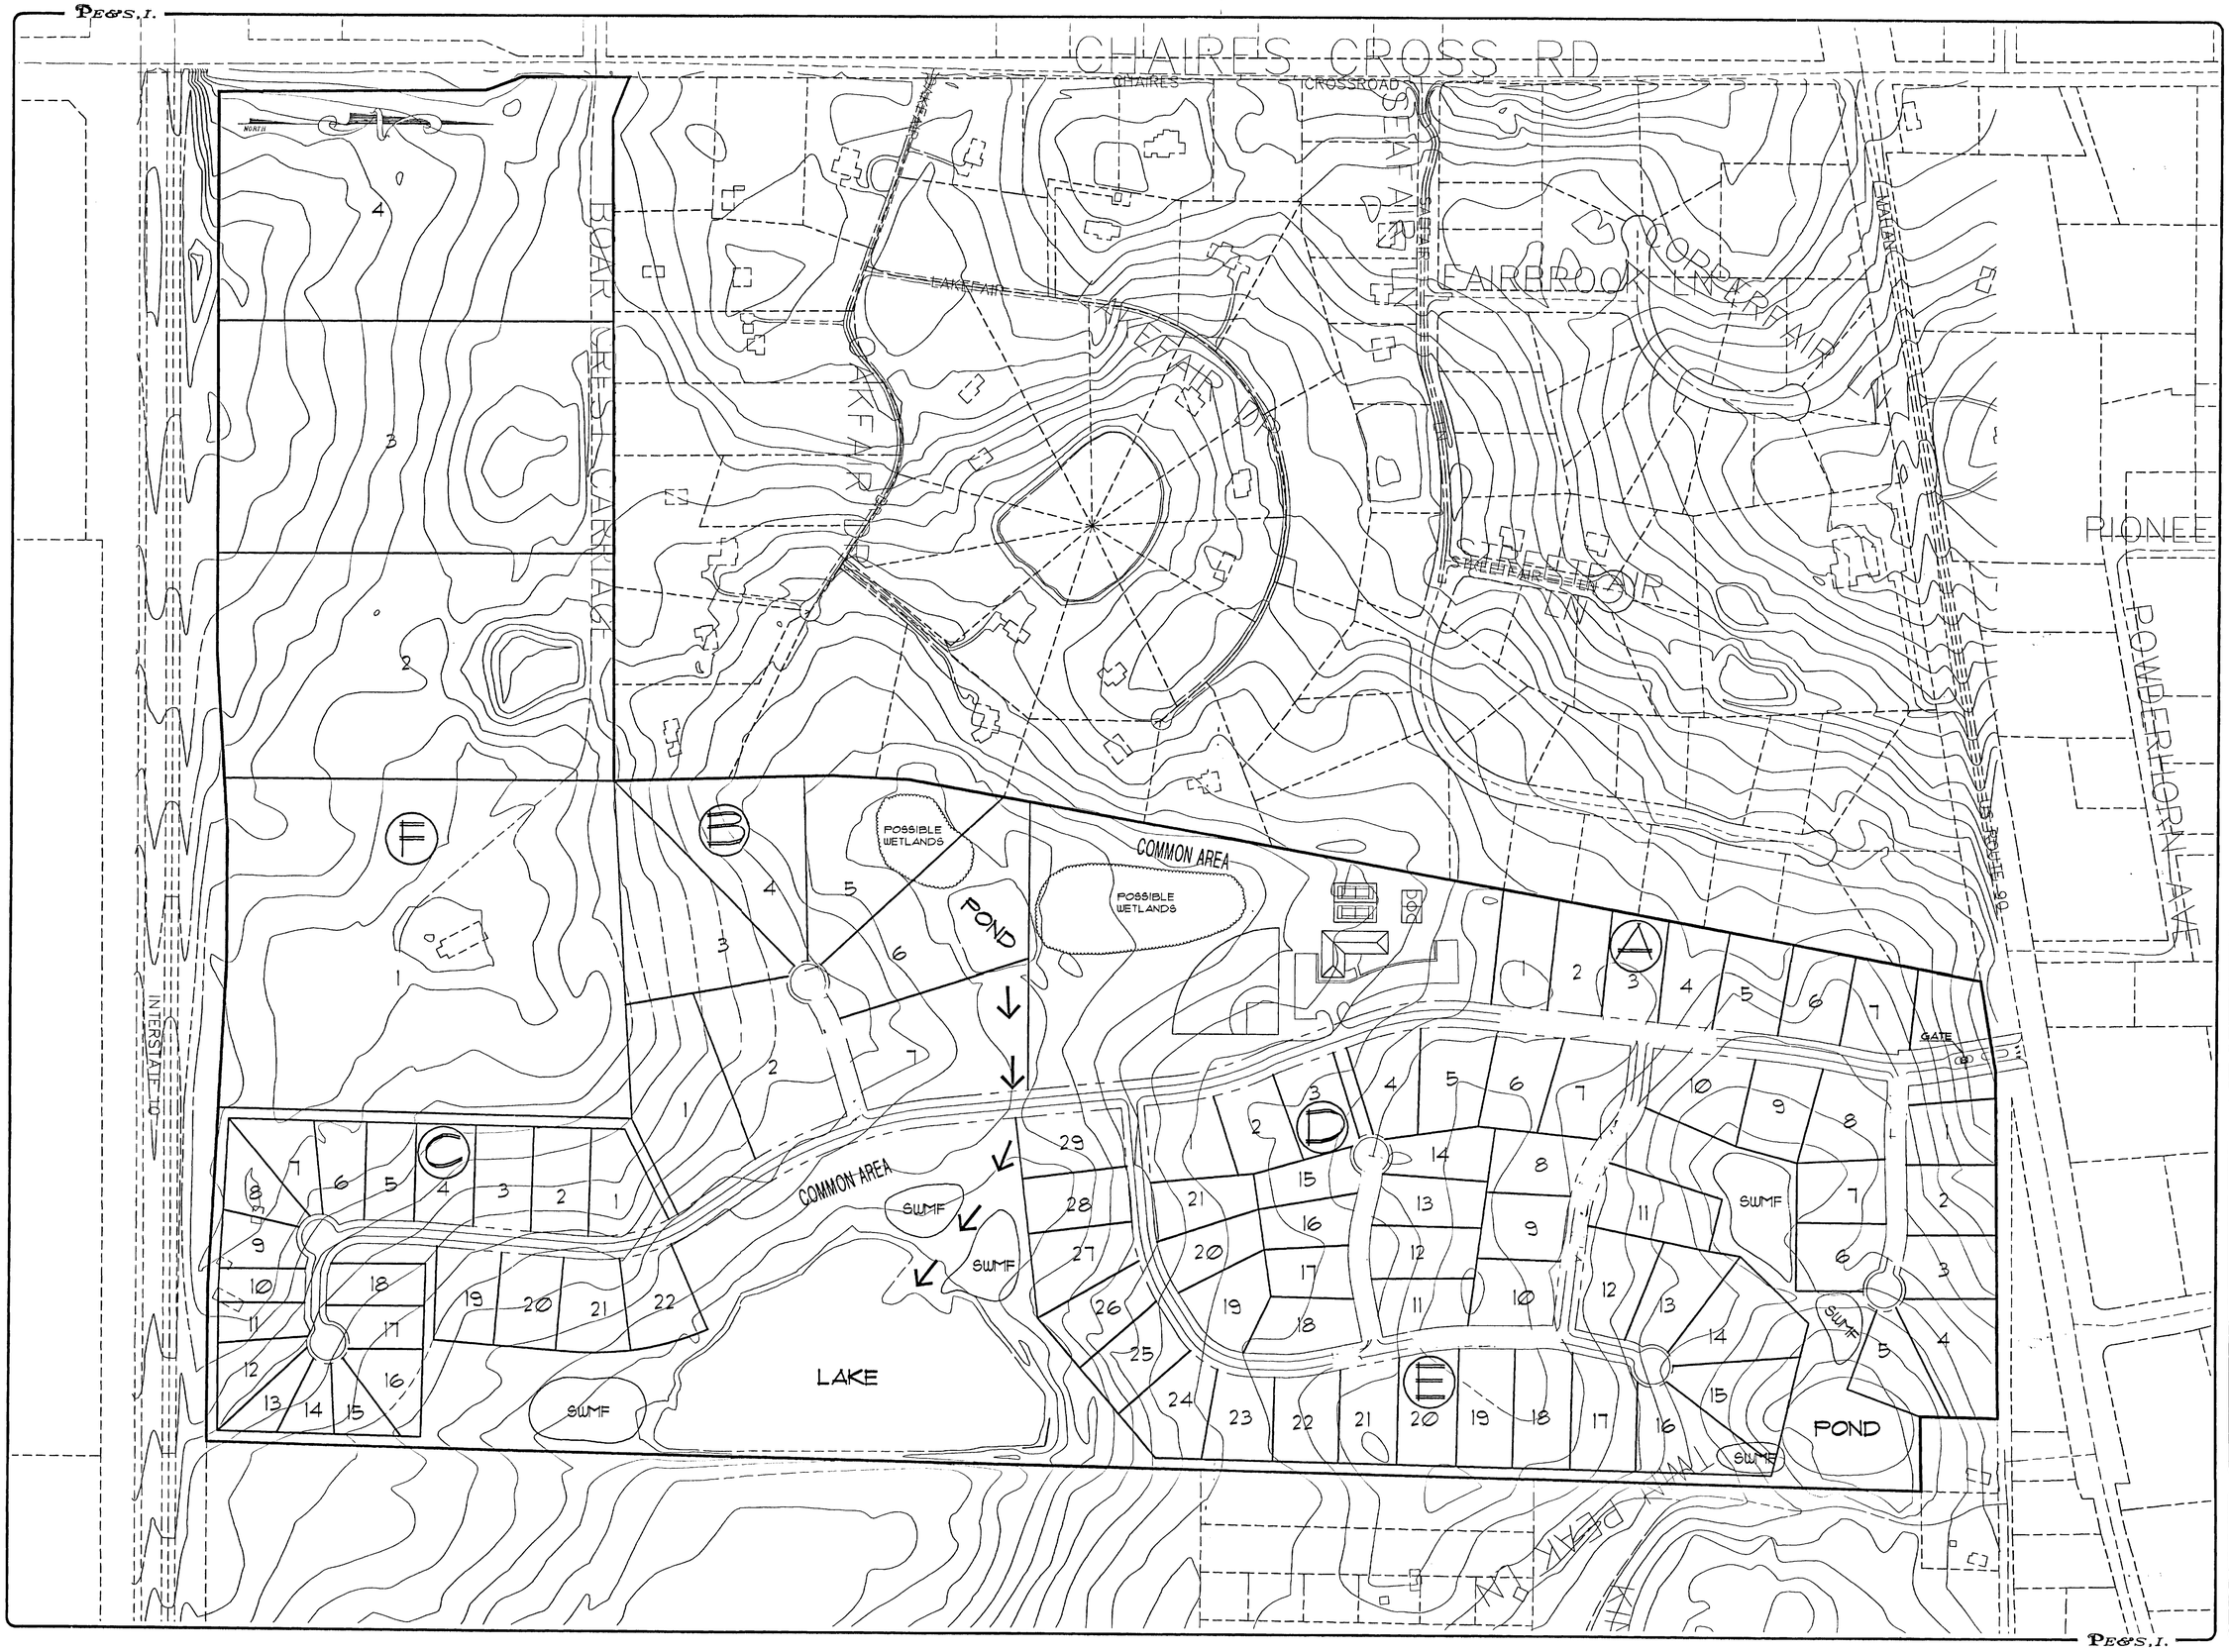

POOLE ENGINEERING & SURVEYING, INC.
2145 DELTA BLVD. • TALLAHASSEE, FL 32303 • (850)386-5117 • LICENSE NO: 006745

REVISED:

DATE: 05/03/05
SCALE: 1"=200'
DRAWN BY: JSC

PROJECT: SAN MIGUEL
TITLE: SUBDIVISION PLAN

CHERYL L. POOLE P.E.
LICENSE NO. 42037

JOB NUMBER: 05131

SHEET NUMBER: C-1