TALLAHASSEE/LEON COUNTY LAND ID PROJECT

DOCUMENT SUMMARY

Project Name: Feely Limited Partition

PETS Activity Number: LSP040031

Project Type: Limited Partition

Description: 21-08-51-680-1140

Submittal Date: 7/29/4 Scan Date: 9/17/4

Status: **Under Review** **Conditional Approval** **Approved**

BOUNDARY SURVEY
FOR
CANDACE S. & MARK D. FEELY
EAST 1/2 OF LOT 681
& A PORTION OF THE EAST 1/2 OF LOT 680,
THE PLANTATION OF THE FLORIDA
PECAN ENDOWMENT COMPANY
LEON COUNTY, FLORIDA

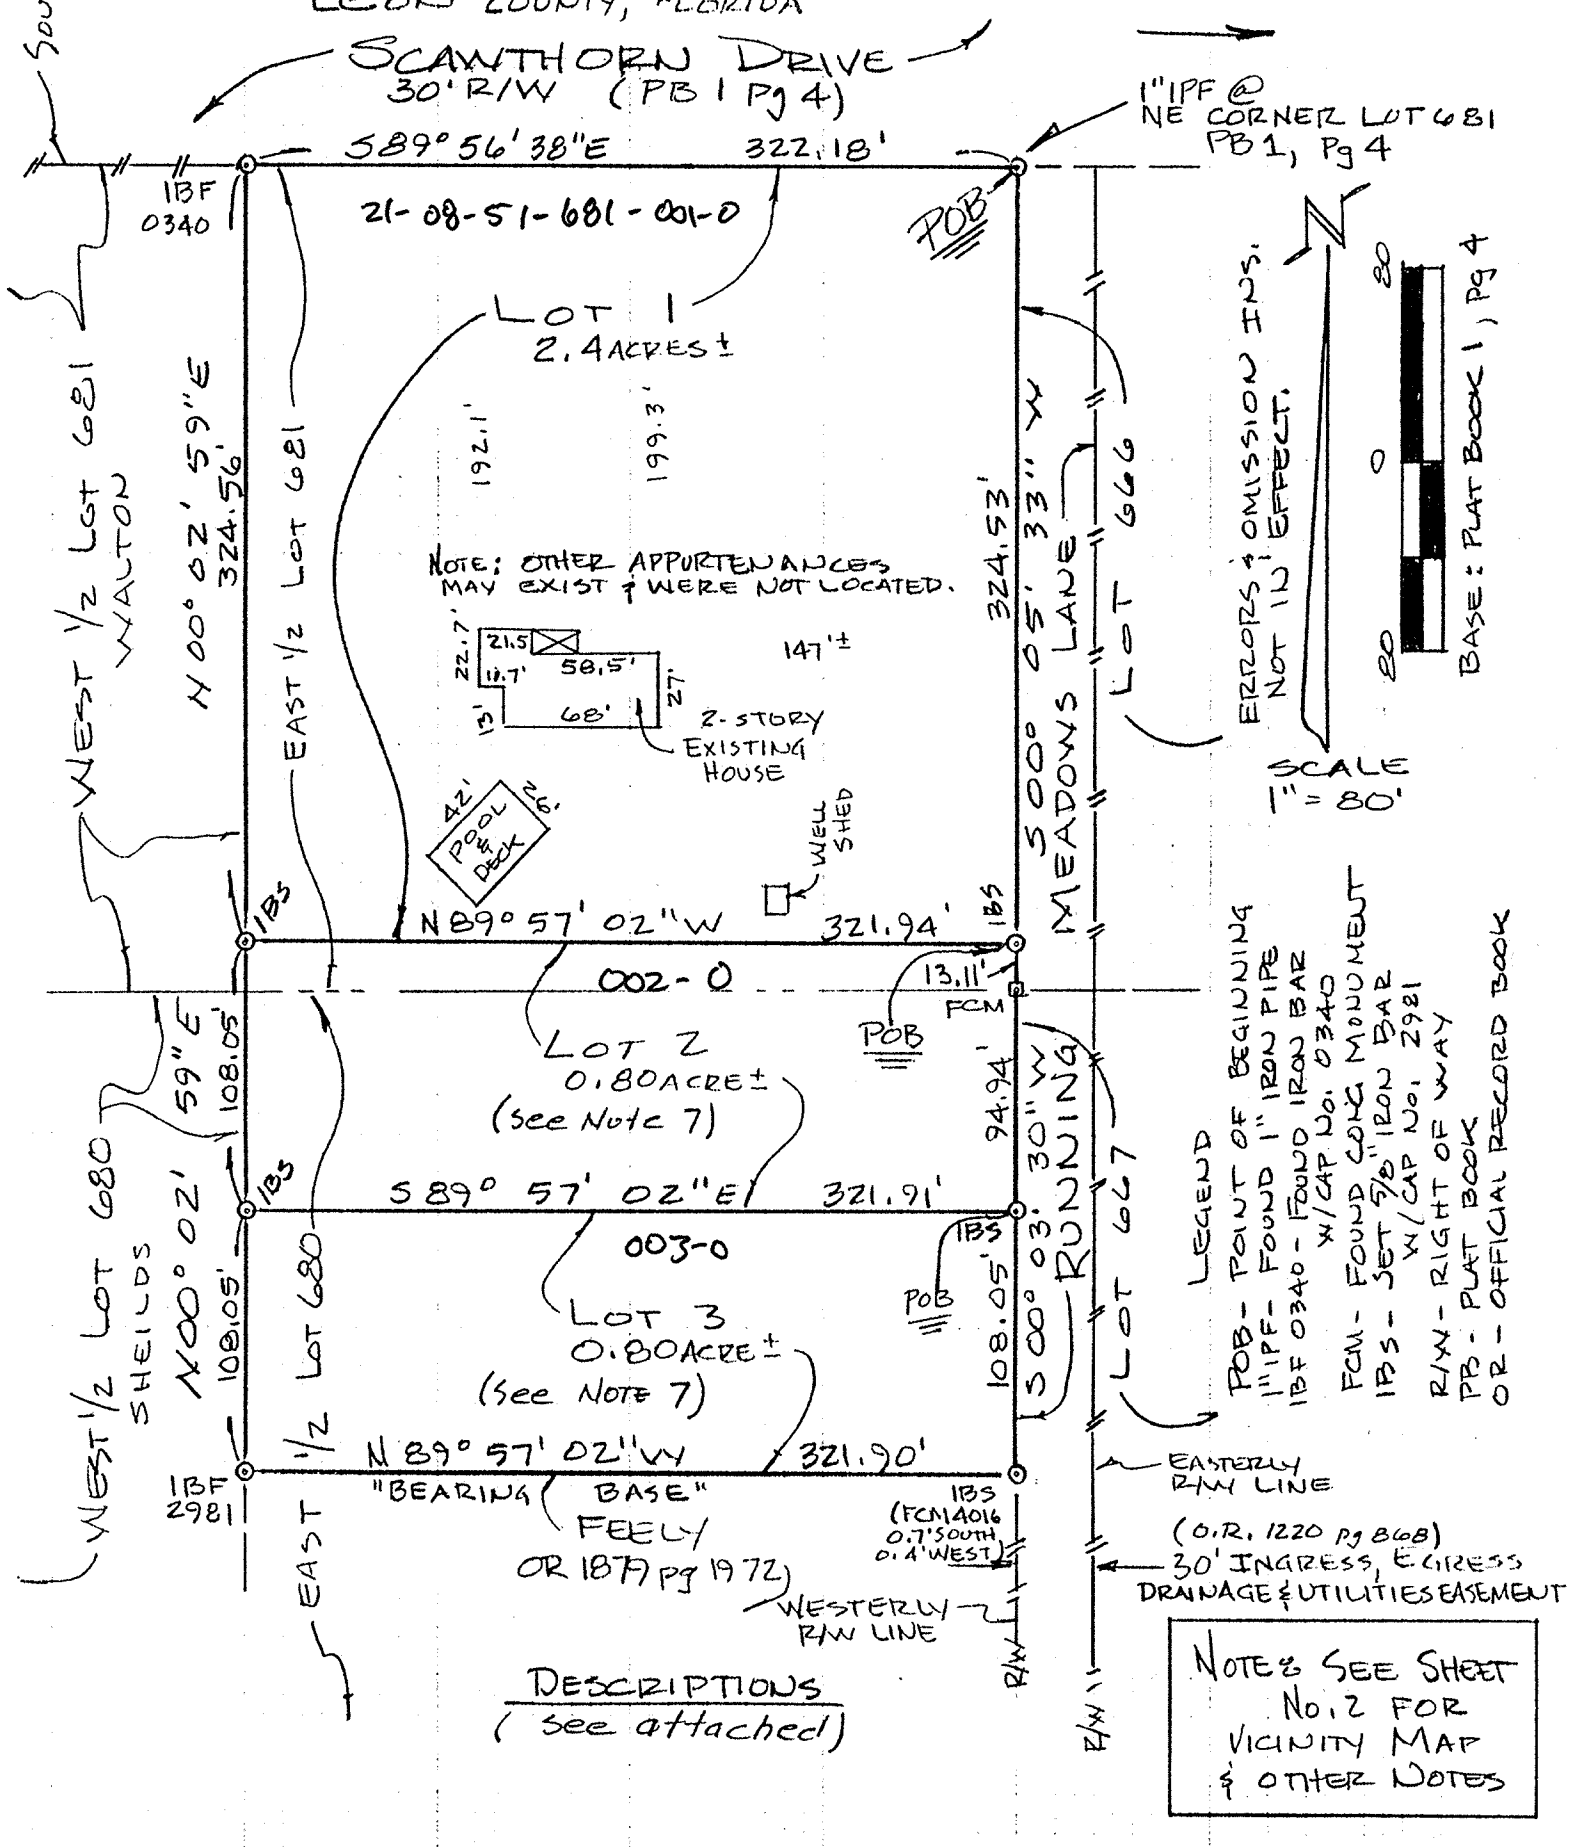

DESCRIPTIONS
(see attached)

NOTE: SEE SHEET No. 2 FOR VICINITY MAP & OTHER NOTES

PREPARED BY
R.G. MATTHEWS, SURVEYOR
49 E 8TH ST
GREENSBORO, FL 32330-0255
850-442-4103, 229-248-4000

TO THE BEST OF MY KNOWLEDGE AND BELIEF, THIS IS A CORRECT AND ACCURATE REPRESENTATION OF A SURVEY DONE BY ME.