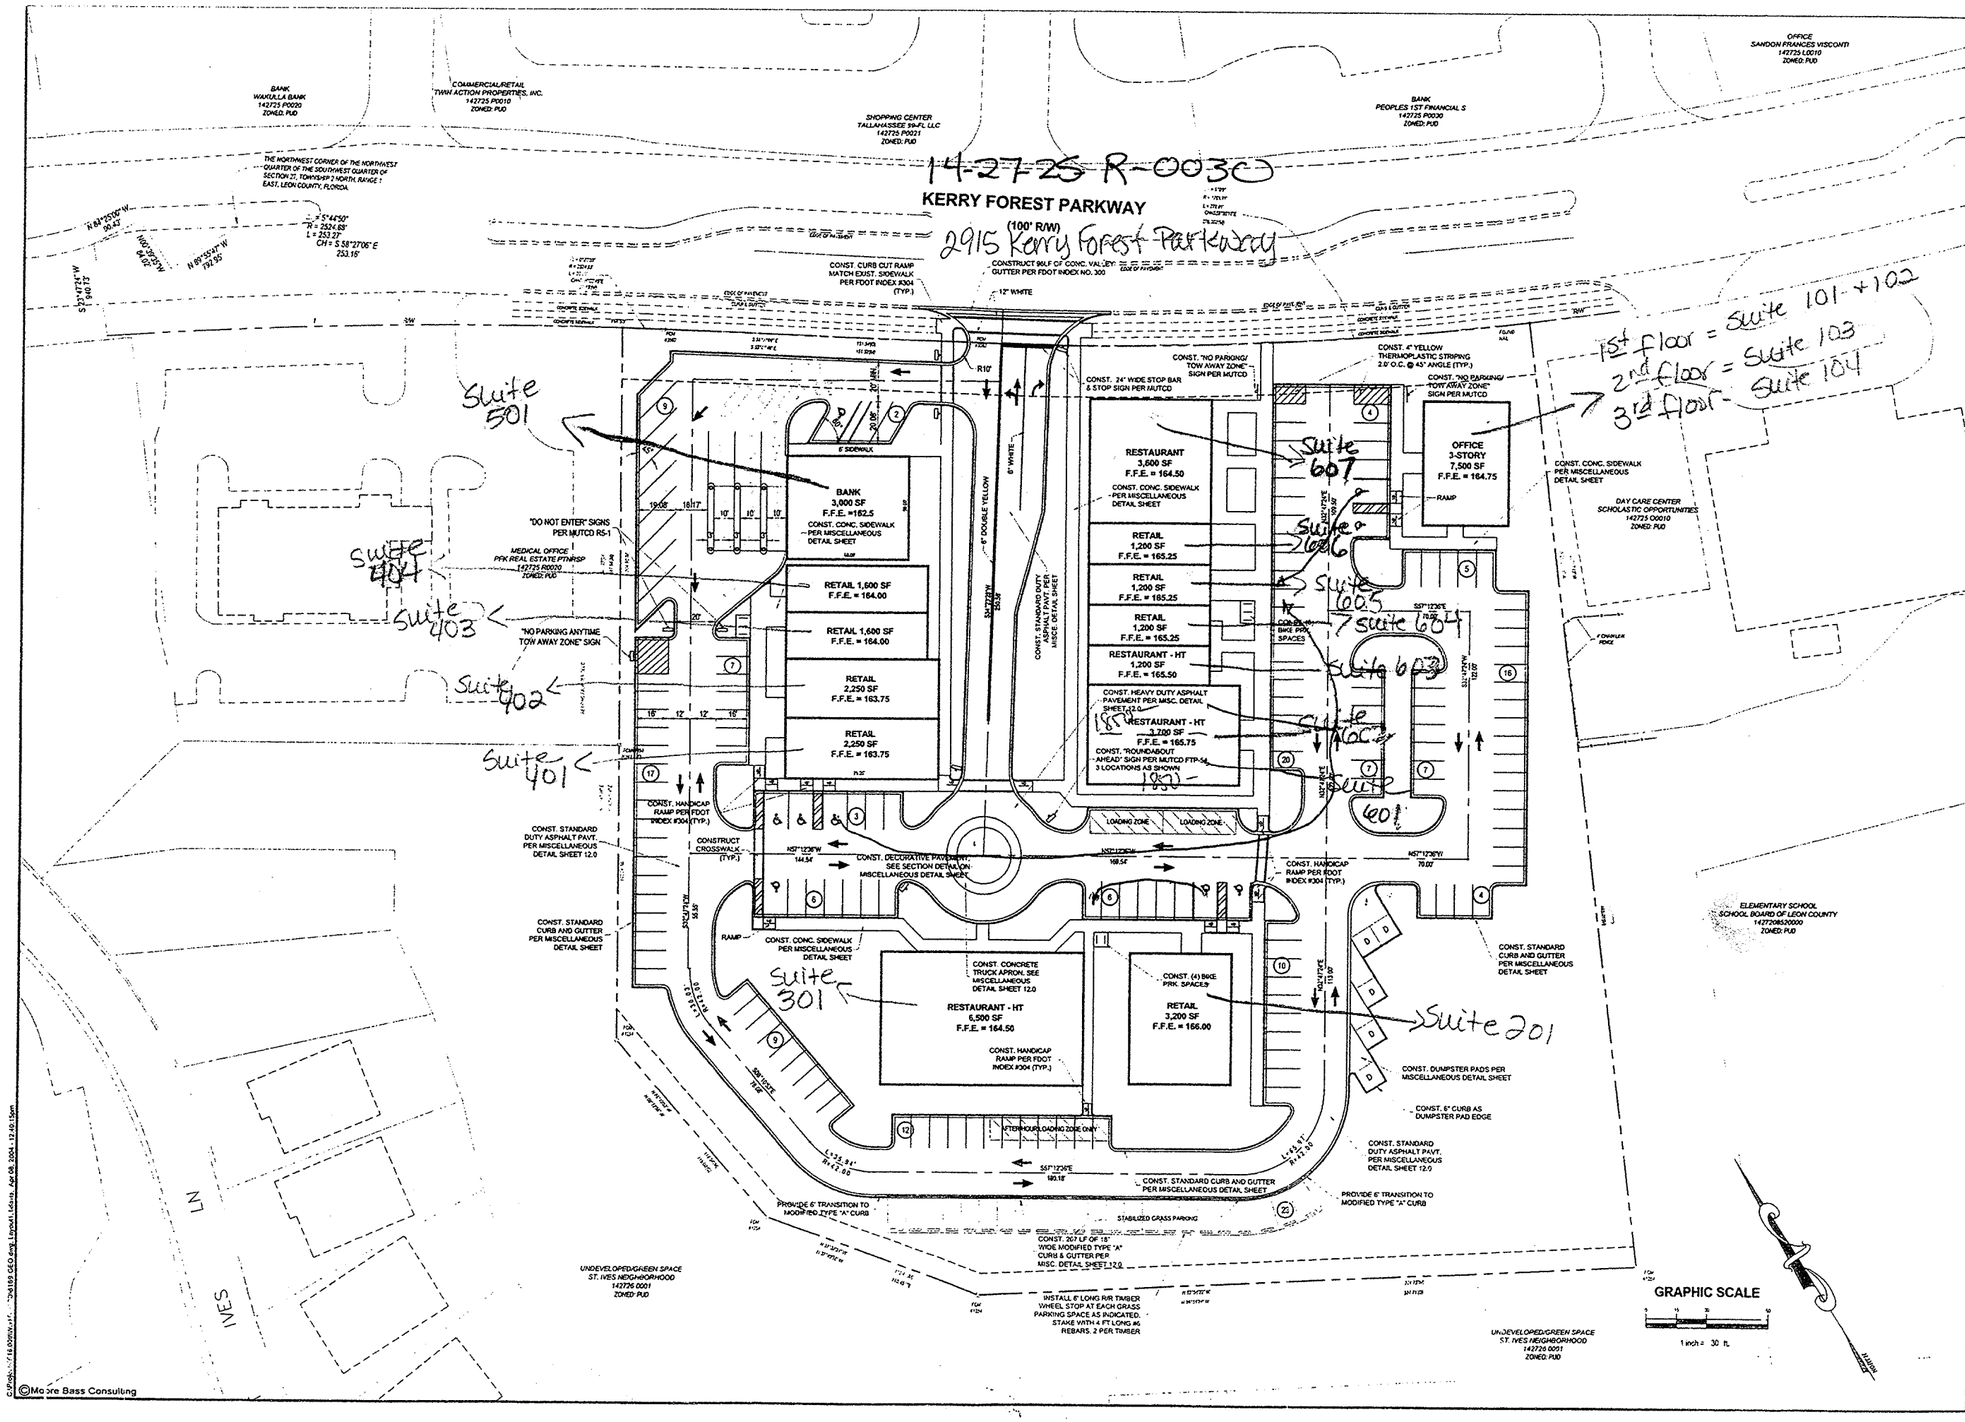

MooreBass
CONSULTING
TALLAHASSEE
ATLANTA
COLUMBUS

PROJECT NAME
NORTHAMPTON SQUARE
4.89 ACRE TRACT

CLIENT NAME
TWIN ACTION PROPERTIES, INC.

REVISIONS

MB

6169-GEO.dwg

ARCHIVE	
DATE	3/29/2004
FILE #	2001-055
CONTRACT #	616 005
DRAWN BY	BH

The Drawings, Specifications and other documents prepared by Moore Bass Consulting, Inc. (MB) for this Project are instruments of Moore Bass use solely with respect to this Project and, unless otherwise provided, MB shall be deemed the author of these documents and shall retain all common law, statutory and other reserved rights, including the copyright.

SEAL

SHEET TITLE
PROPOSED SITE PLAN

SHEET
2.0